




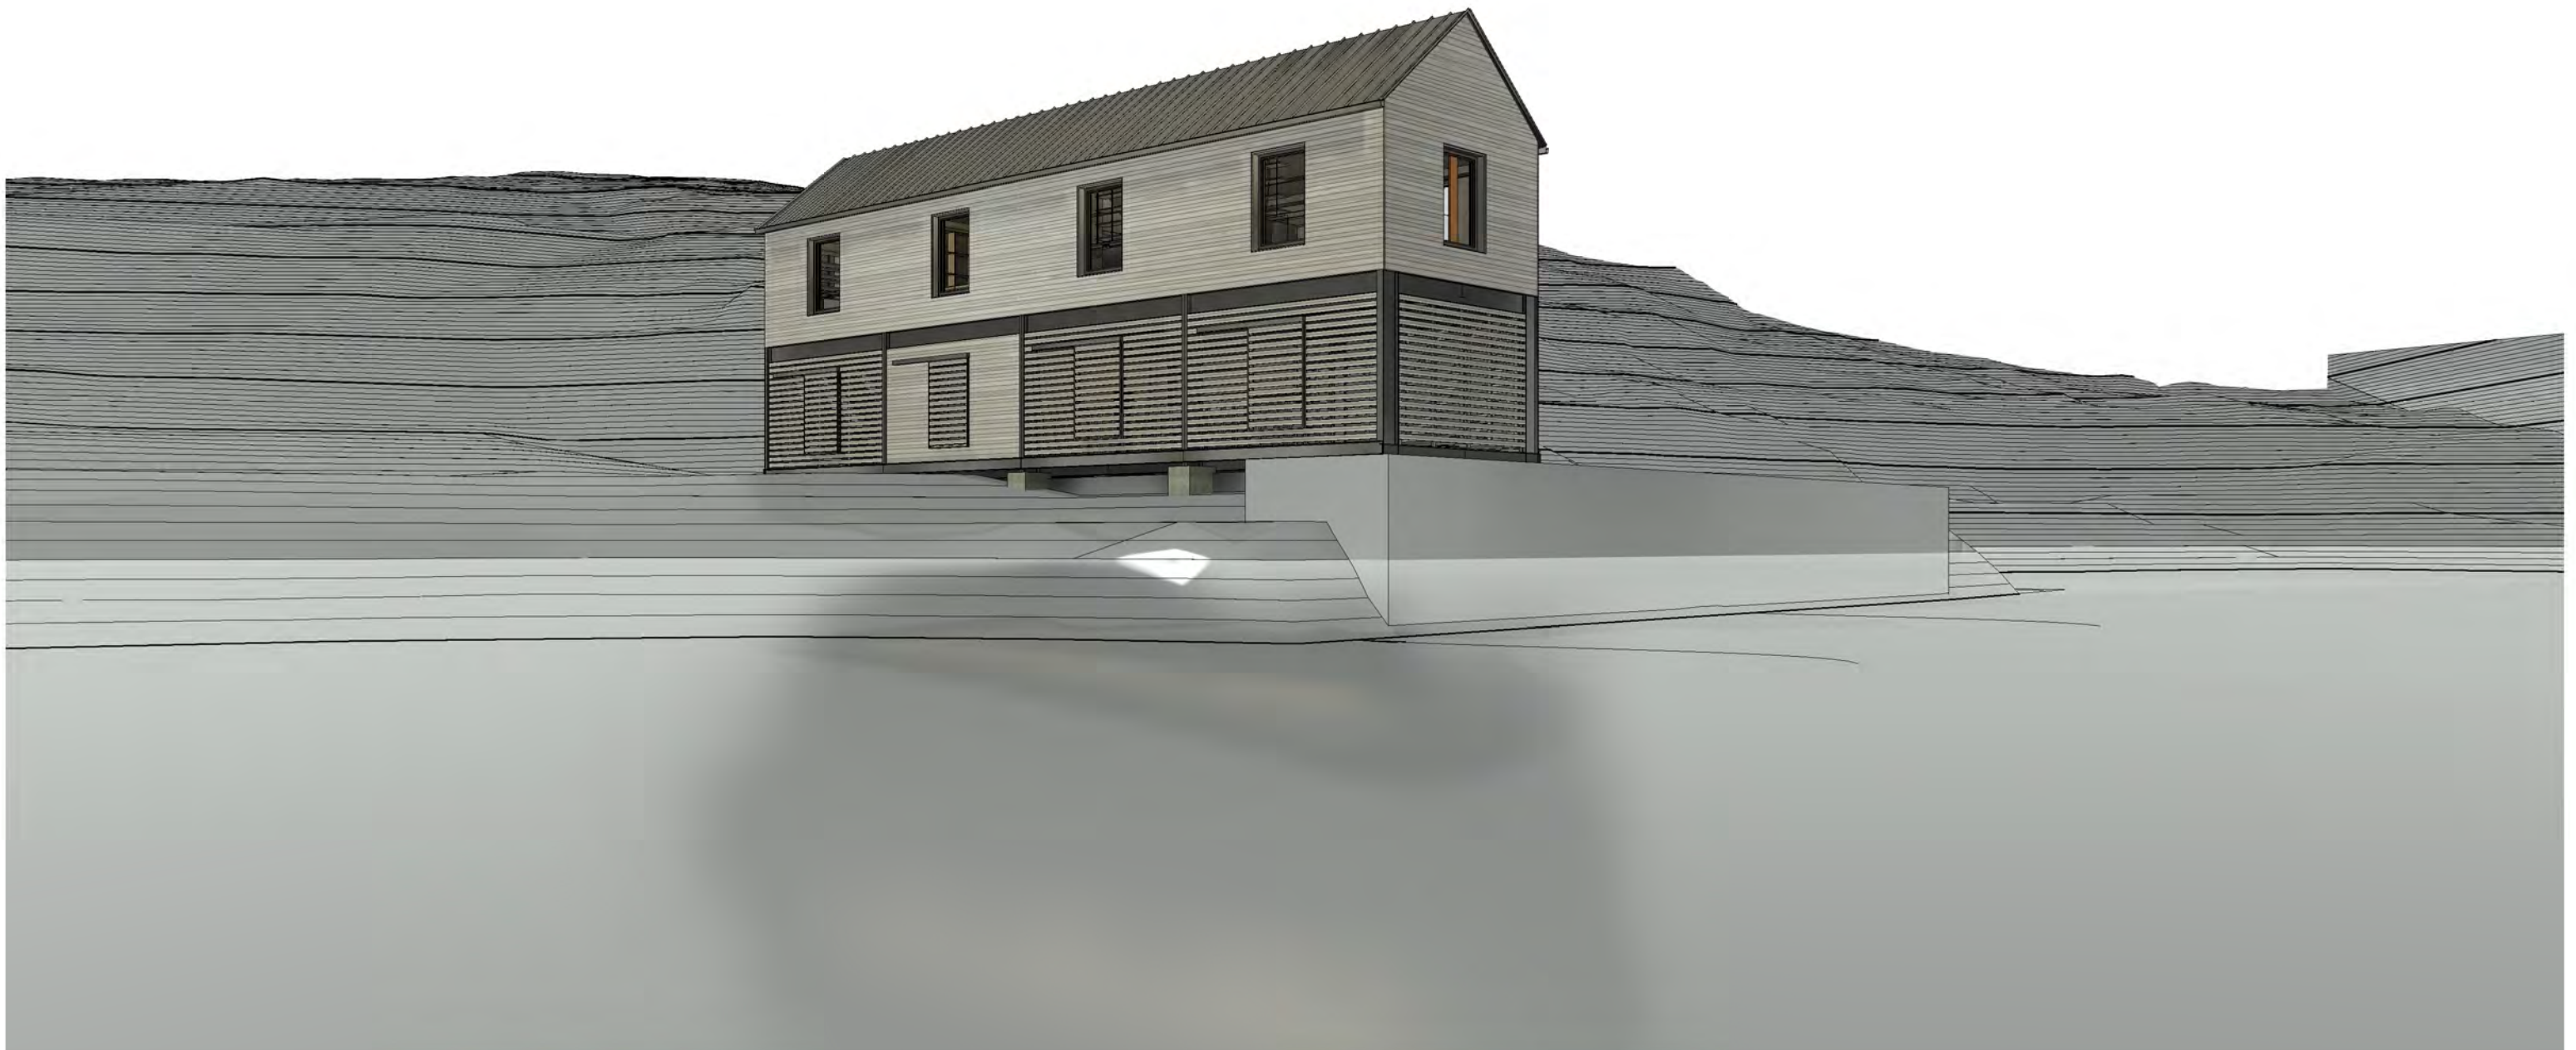


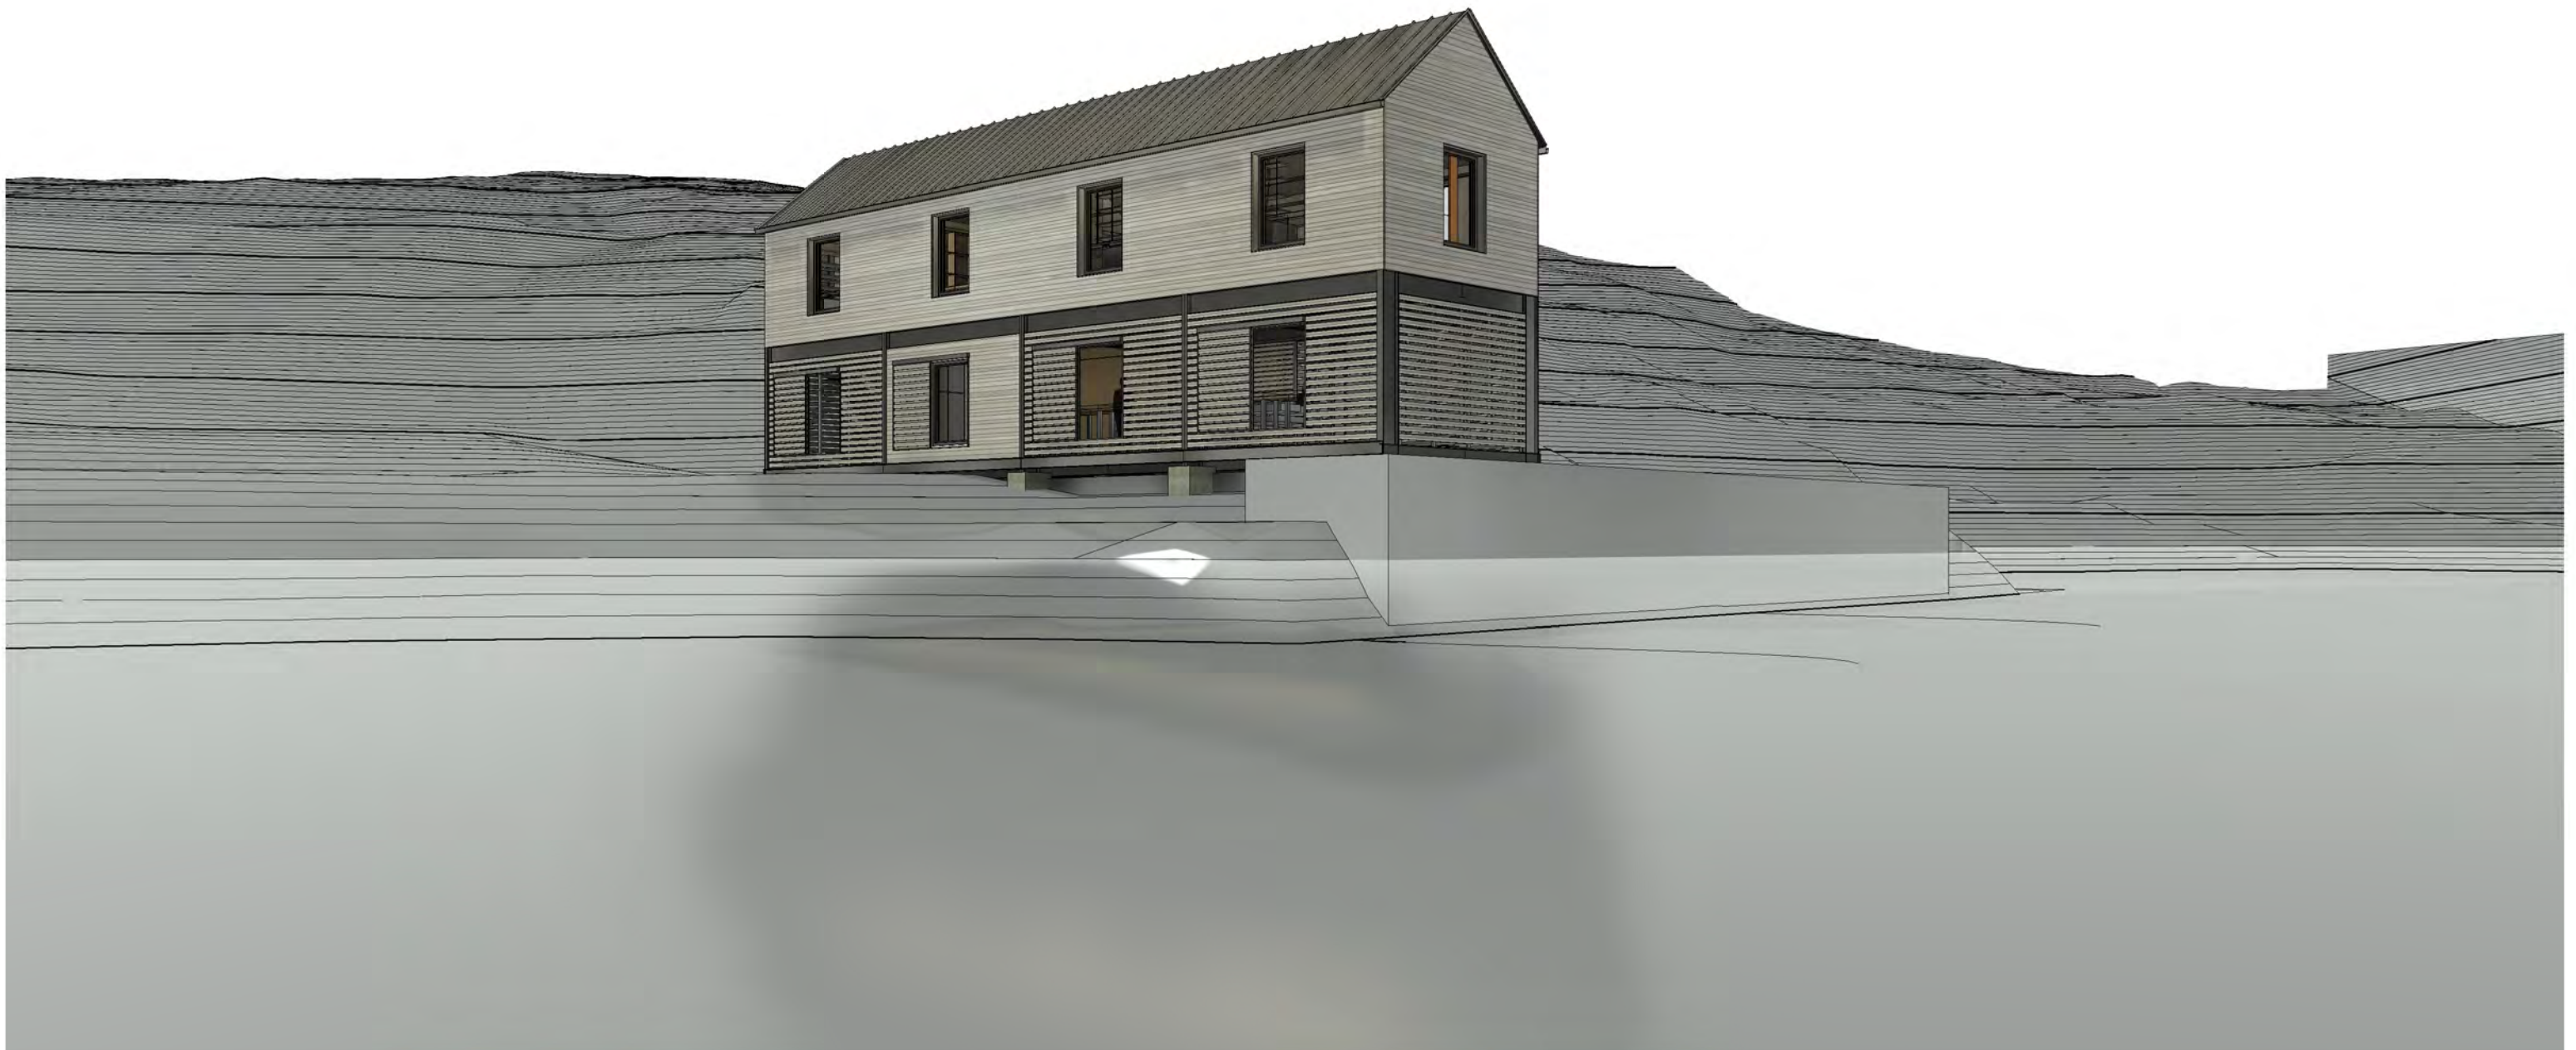


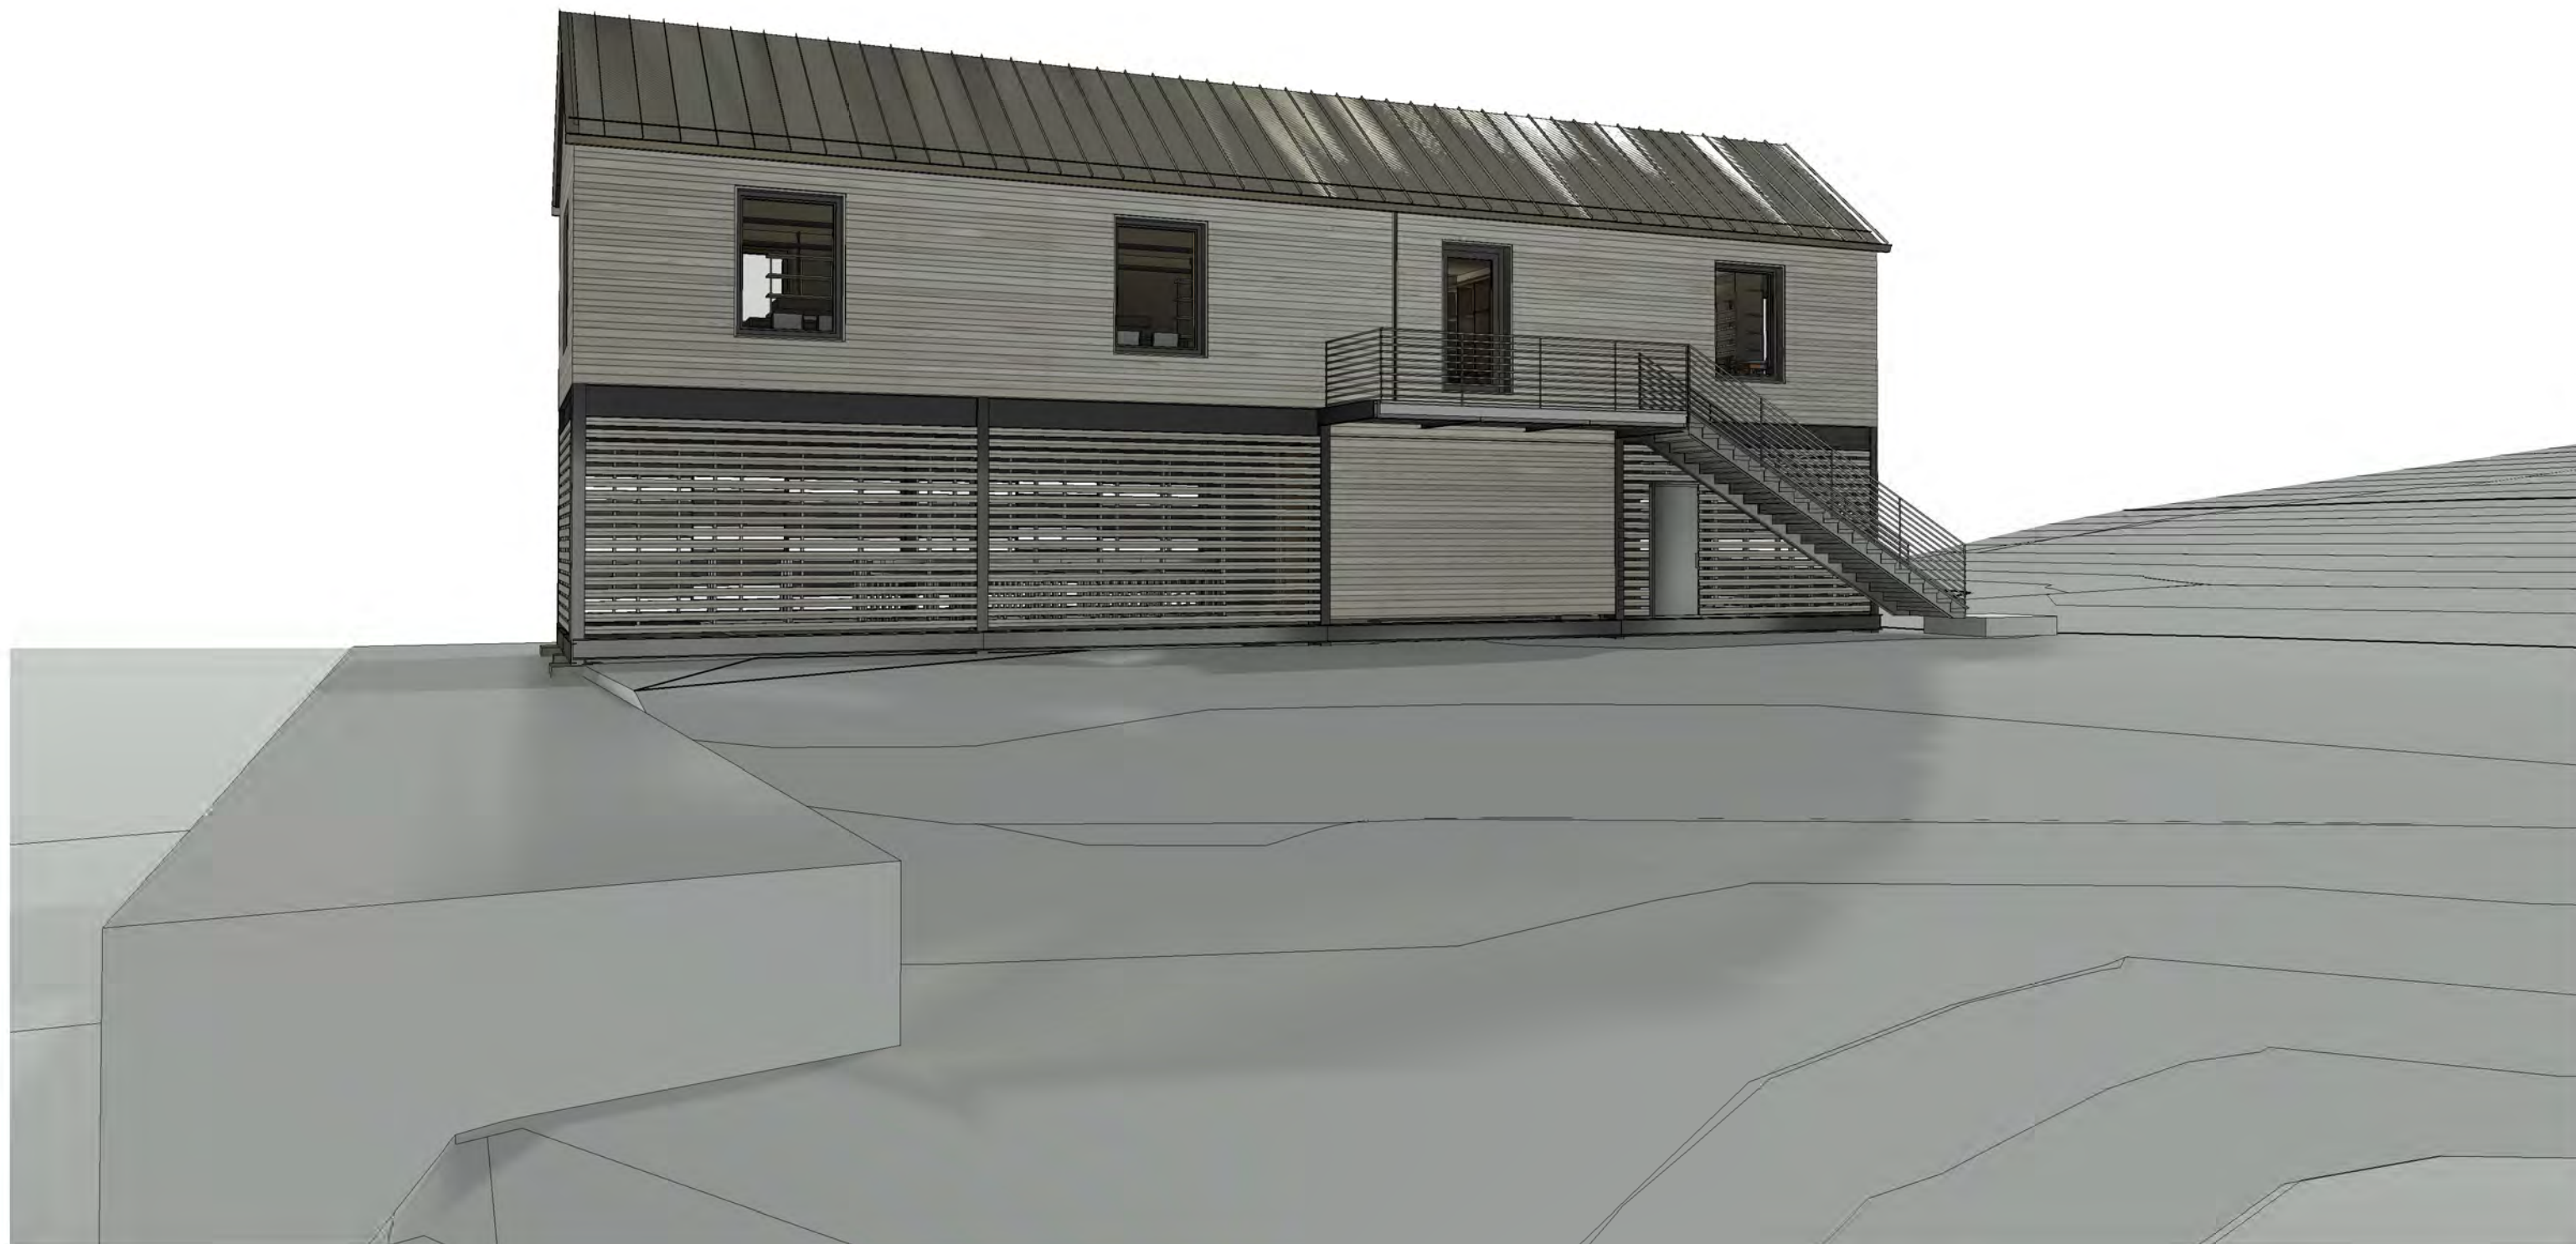








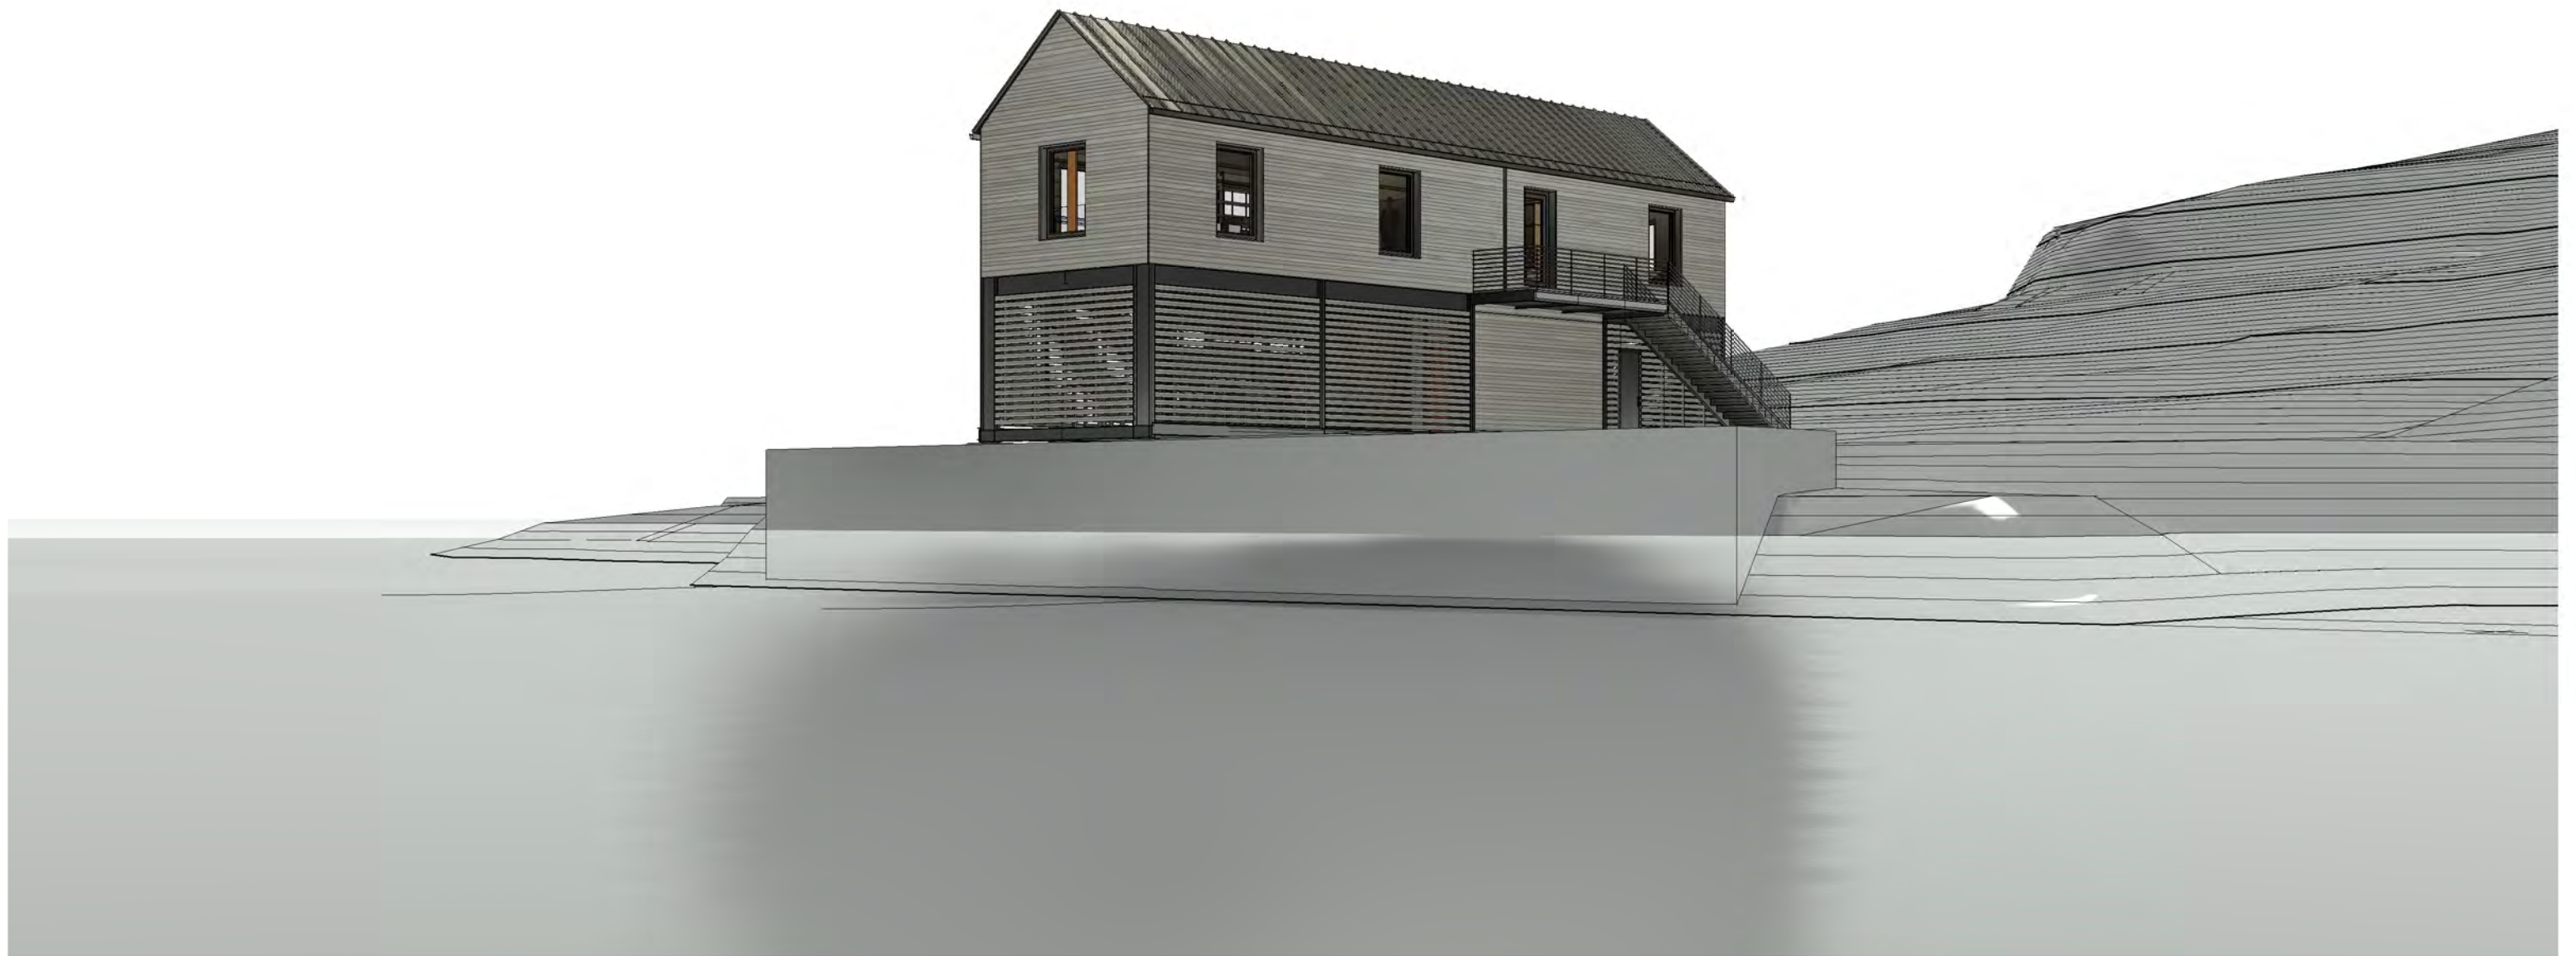

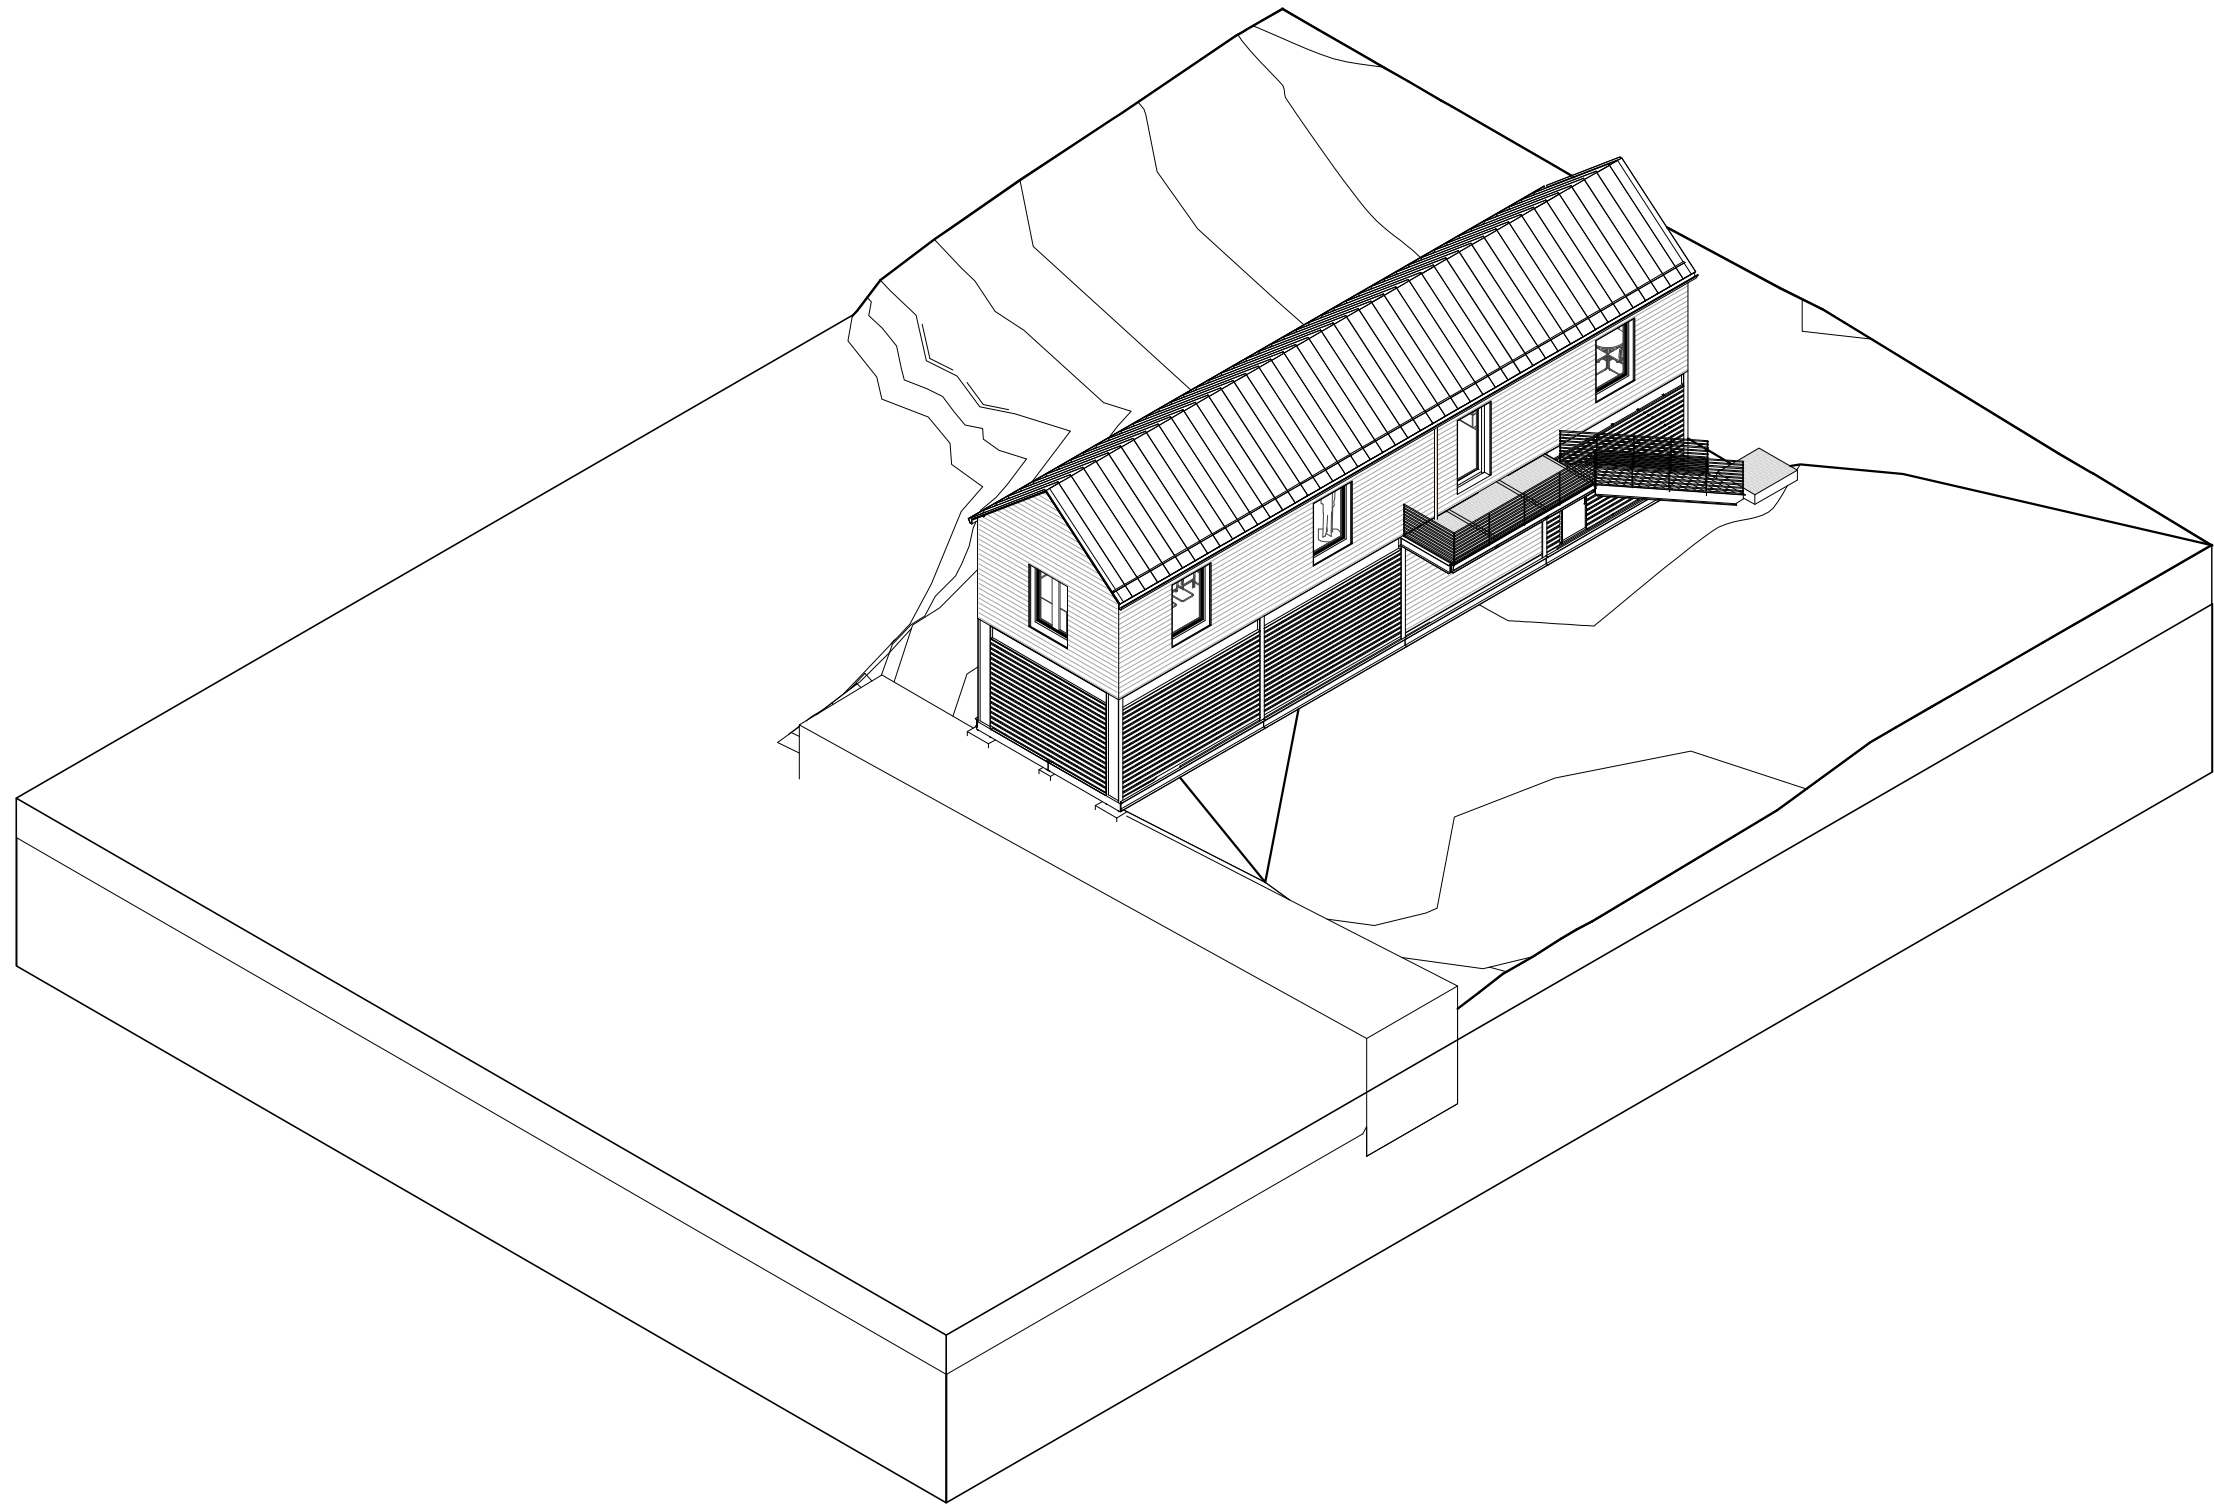

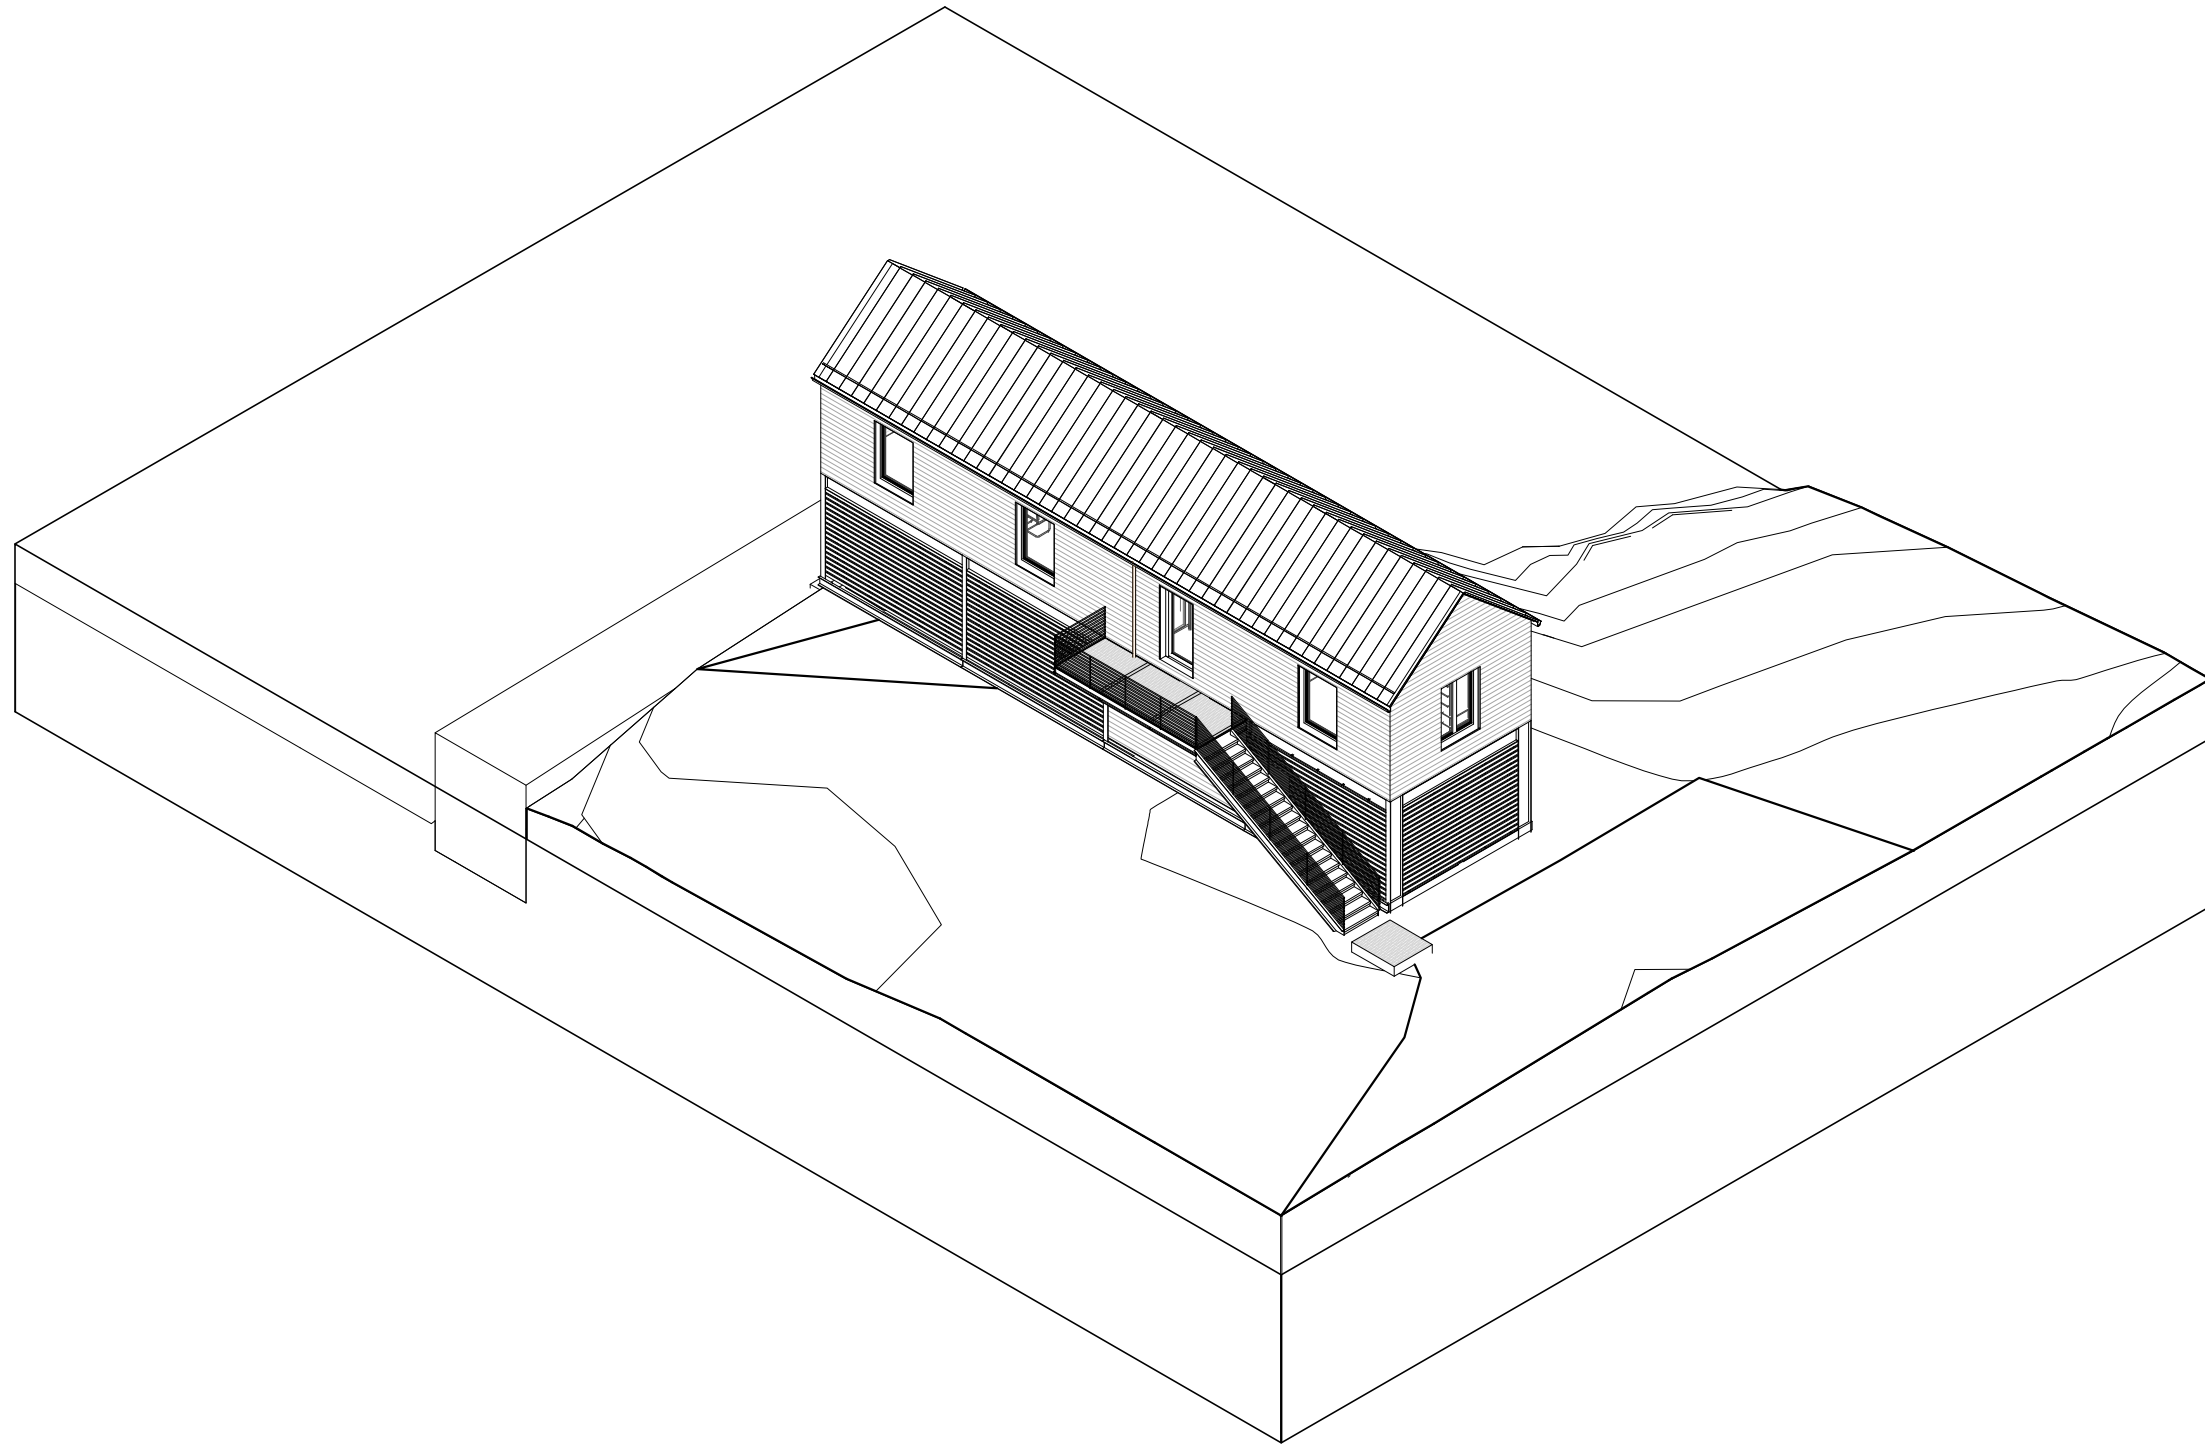

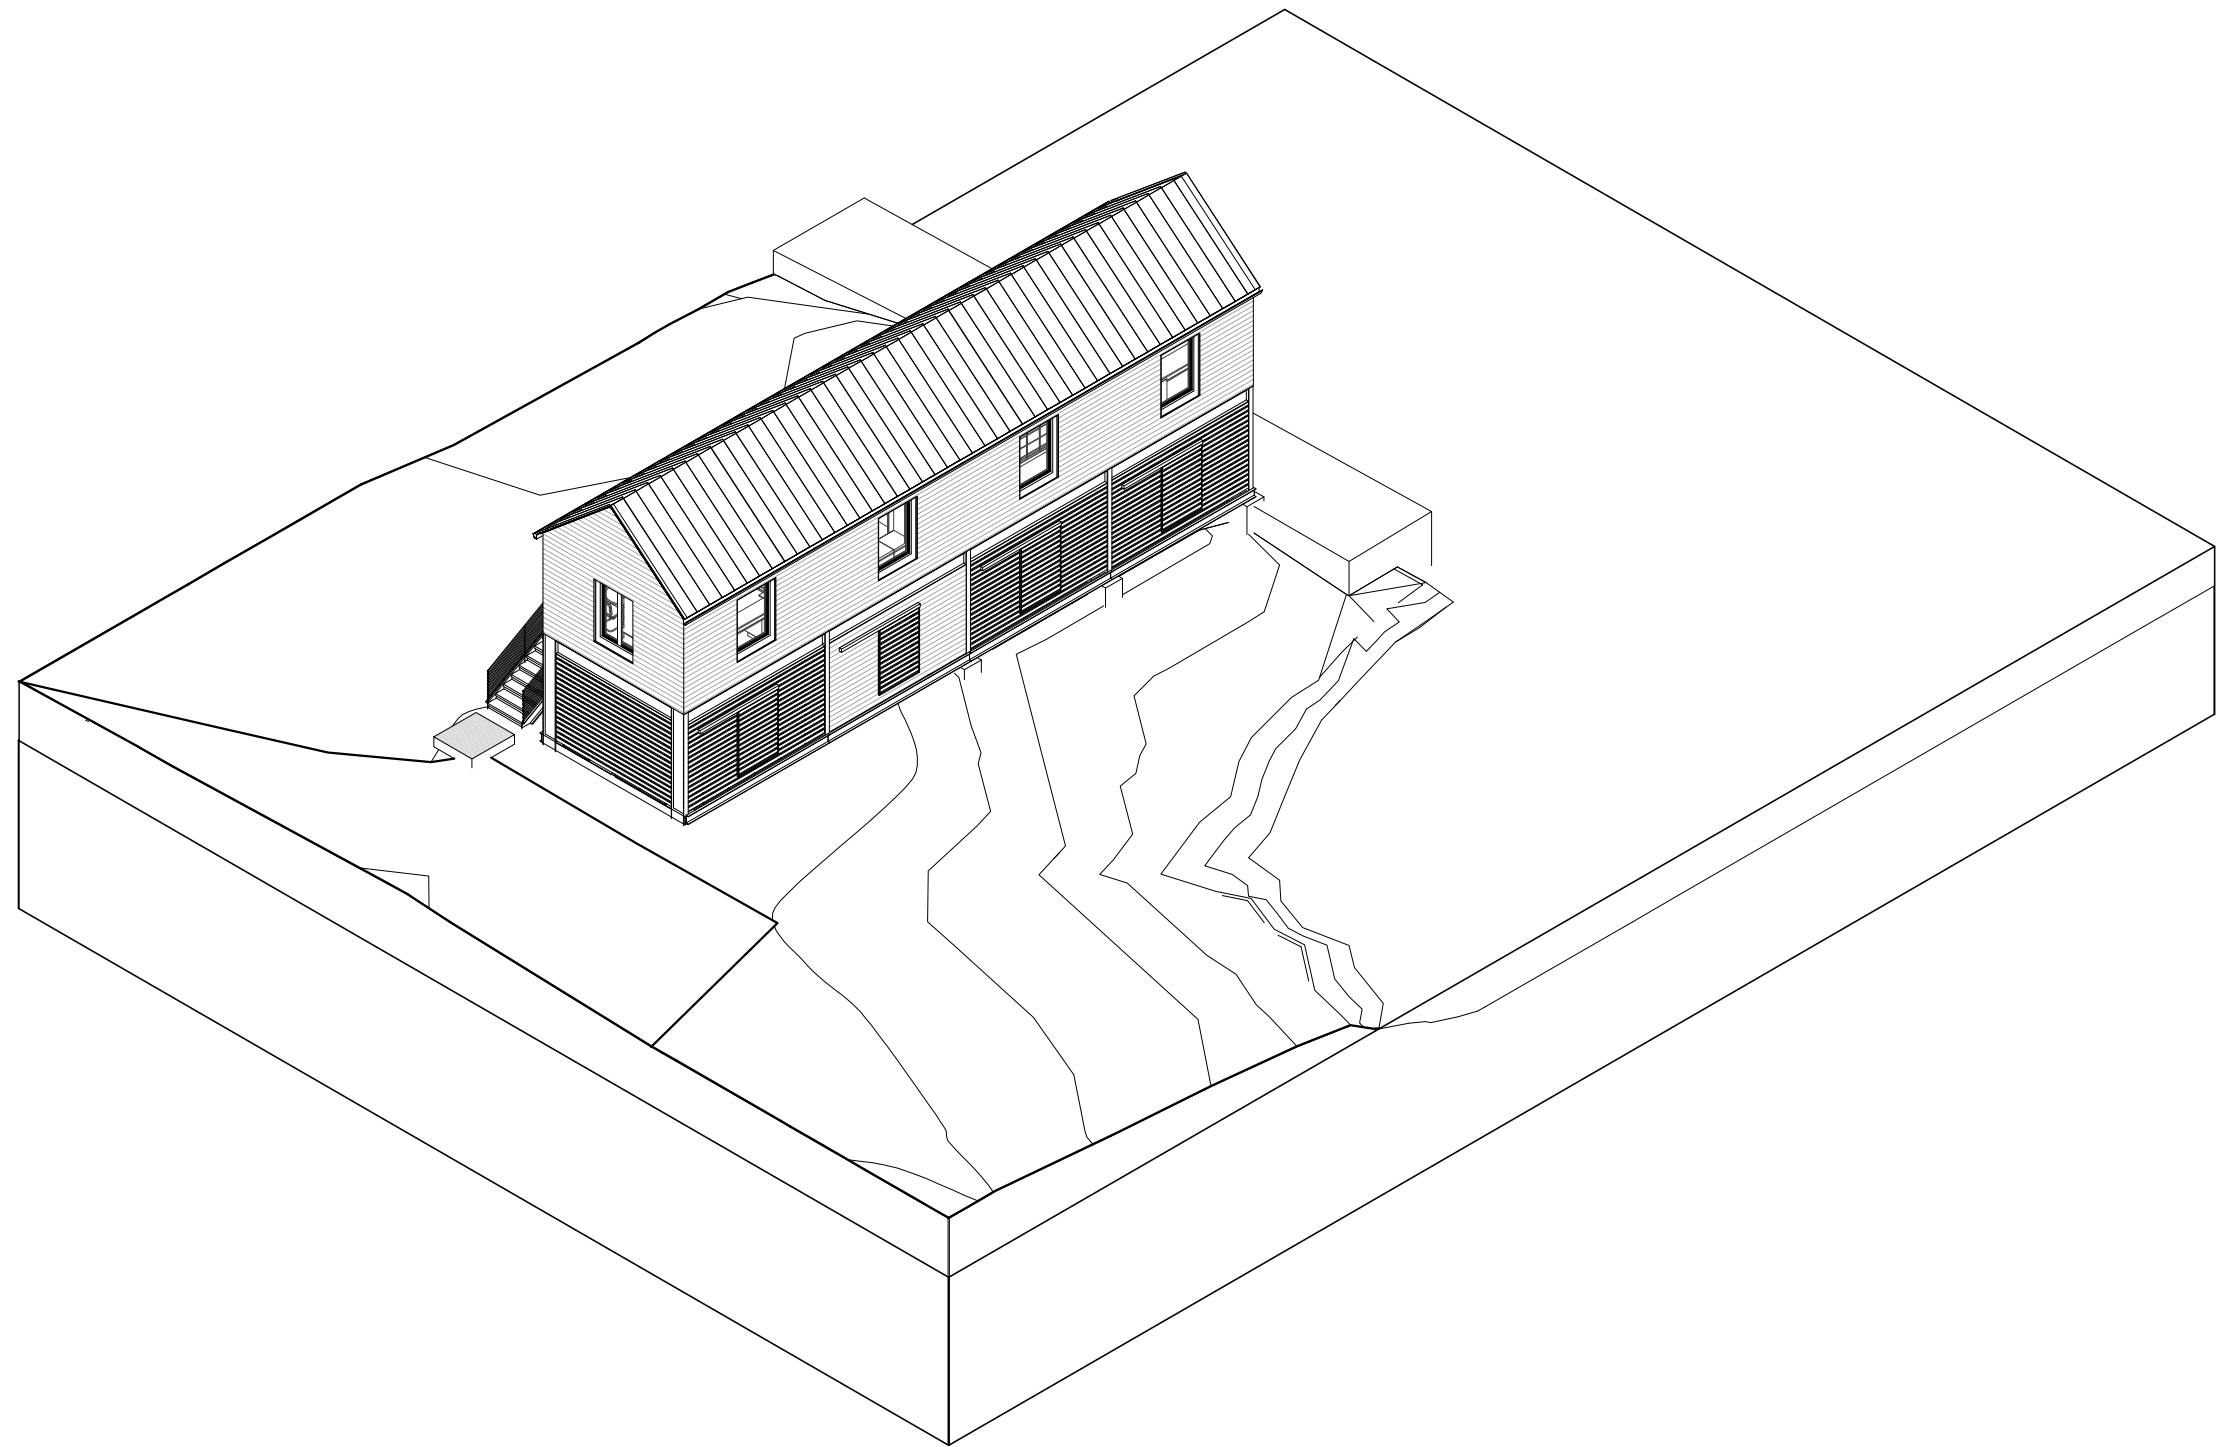


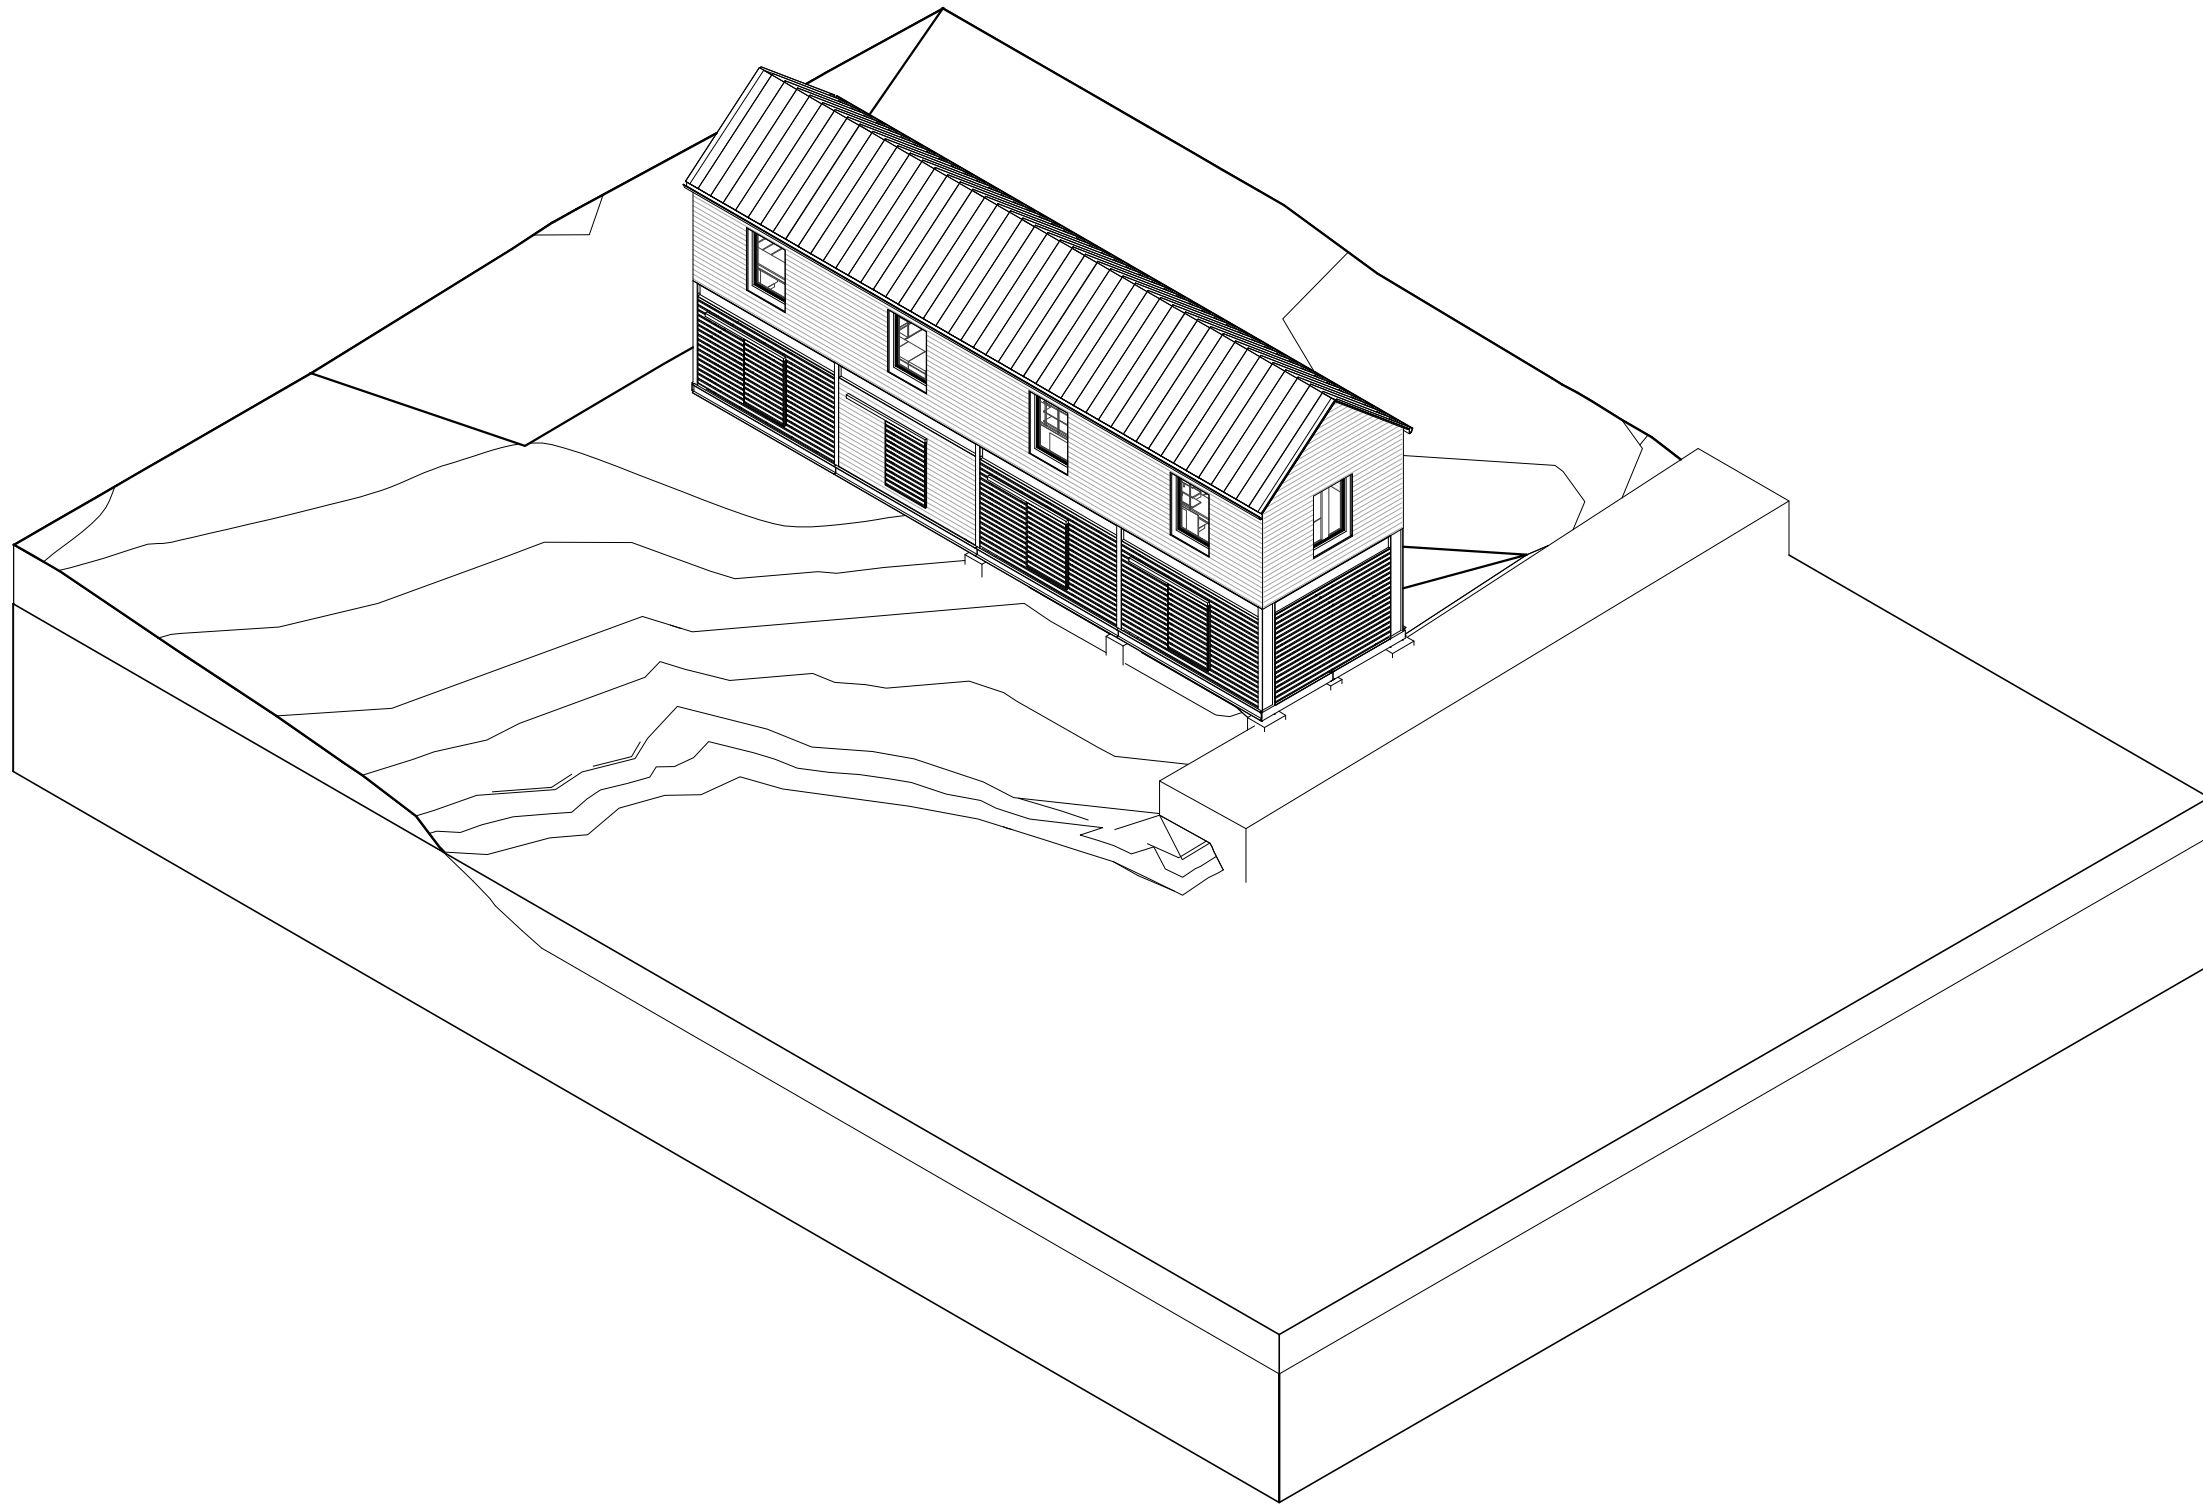

EXTERIOR FINISH SCHEDULE	
MATERIAL TYPE	MATERIAL DESCRIPTION
S1	CEDAR SHINGLES
SSM	METAL ROOF
WD1	HORIZONTAL SHIPLAP EASTERN WHITE CEDAR, 1X6 NOMINAL, 1/4" REVEAL AT LAP



1 North Elevation
1/4" = 1'-0"

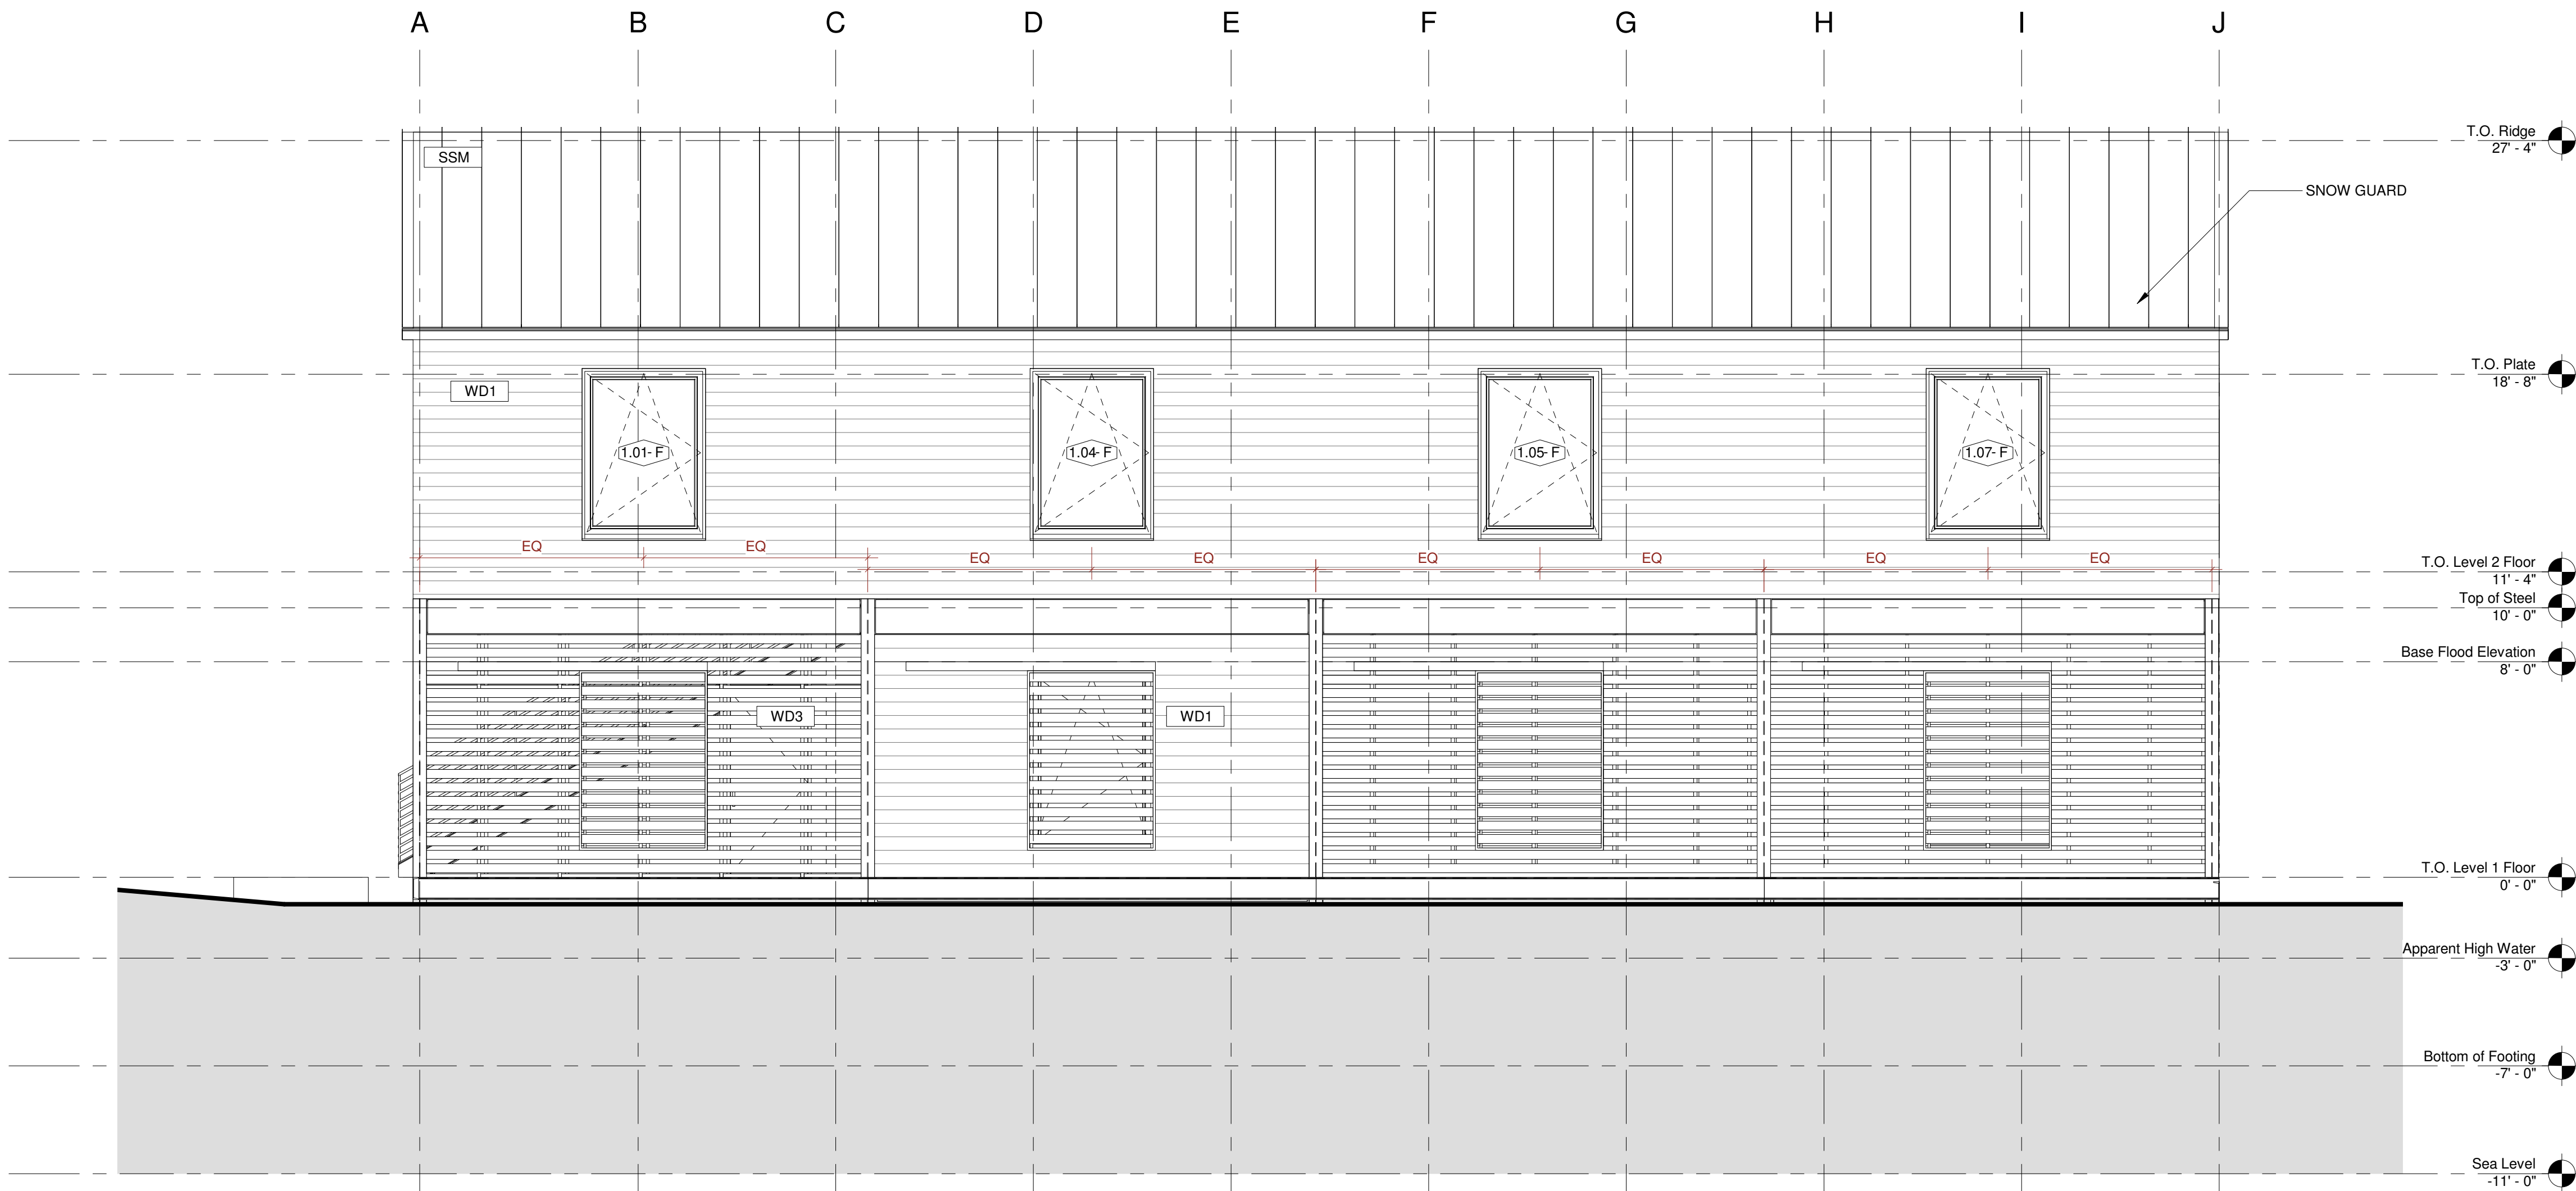

2 South Elevation
1/4" = 1'-0"

PROJECT NAME

Field
Research
Station

PROJECT NO 19-15

PROJECT ADDRESS

Hurricane Island

REVISIONS:

DATE & DESCRIPTION:

PAST ISSUES:

DATE & DESCRIPTION:

CURRENT ISSUE:

10/15/2021

SHEET NO. AND NAME:

ELEVATIONS

A3.1

EXTERIOR FINISH SCHEDULE	
MATERIAL TYPE	MATERIAL DESCRIPTION
S1	CEDAR SHINGLES
SSM	METAL ROOF
WD1	HORIZONTAL SHIPLAP EASTERN WHITE CEDAR, 1X6 NOMINAL, 1/4" REVEAL AT LAP

1 East Elevation
1/4" = 1'-0"

2 West Elevation
1/4" = 1'-0"

PROJECT NAME

Field
Research
Station

PROJECT NO 19-15

PROJECT ADDRESS

Hurricane Island

REVISIONS:
DATE & DESCRIPTION:

PAST ISSUES:
DATE & DESCRIPTION:

CURRENT ISSUE:
10/15/2021

SHEET NO. AND NAME:

ELEVATIONS

A3.2