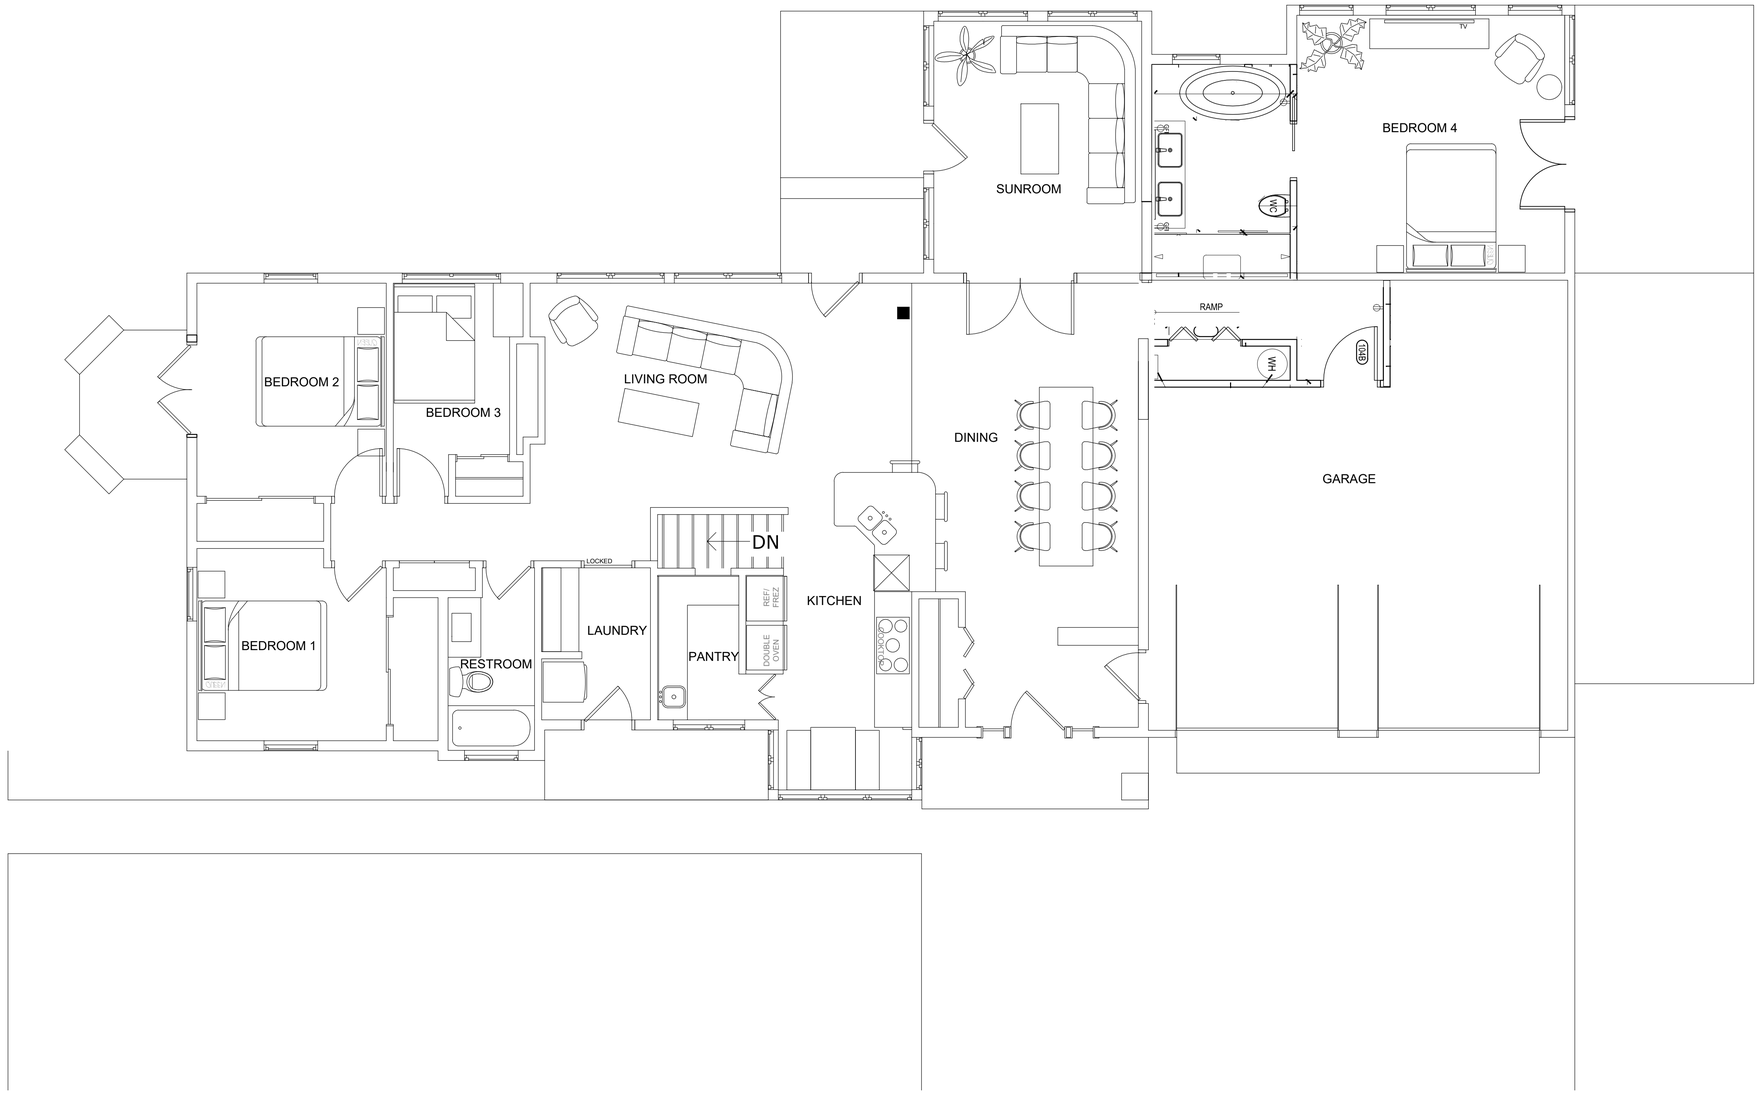


1 FLOOR PLAN
1/4" = 1'-0"

PLANFORCE
ARCHITECTURE + DESIGN

811 Glenwood Ave
Suite 390
Minneapolis, Minnesota

952.541.9969

planforcegroup.com

MEADOWLARK

1104 MEADOWLARK DRIVE
STILLWATER, MN
55082

PRELIMINARY
NOT FOR
CONSTRUCTION

Signature :
Name : RYAN SCHROEDER
Registration : 50047
Project Contact : RYAN SCHROEDER
Phone Number : 952-541-9969

Print History	Date
REVIEW P1	10-23-24
REVIEW P2	11-05-24
REVIEW P3	11-05-24
-	-
-	-
-	-
-	-
-	-

PRELIM SCOPE PLAN

Project
Drawn
Checked

A1.0

MEADOWLARK