FED. ROAD DIV. NO.	STATE	FEDERAL AID PROJECT NO.	FISCAL YEAR	SHEET NO.	TOTAL SHEETS
	RI	BRO-0441(001)	2019	72	103

PORTABLE CHANGEABLE MESSAGE SIGN

CONTRACTOR SHALL PLACE A PORTABLE CHANGEABLE MESSAGE SIGN AT EACH END OF THE PROJECT AND/OR AS DIRECTED BY THE ENGINEER. THE MESSAGE SHALL BE PLACED A MINIMUM OF TWO WEEKS PRIOR TO CLOSURE OF THE ROAD.

THE SUGGESTED MESSAGE SHOULD READ AS FOLLOWS:

PCMS (A) MESSAGE 1

R	T	E		1	0	4
C	L	O	S	E	D	
D	A	T	E			

MESSAGE 2

S	E	E	K		
A	L	T			
R	O	U	T	E	

CONTRACTOR SHALL PLACE A PORTABLE CHANGABLE MESSAGE SIGN AT EACH END OF THE PROJECT AND/OF AS DIRECTED BY THE ENGINEER.

THE SUGGESTED MESSAGE SHOULD READ AS FOLLOWS:

PCMS (B) MESSAGE 1

R	T	E		1	0	4
C	L	O	S	E	D	
A	H	E	A	D		

MESSAGE 2

U	S	E			
R	T	E		1	0	4
D	E	T	O	U	R	

DETOUR SIGN SCHEDULE

SYM.	LEGEND	DESIGNATION	SIZE		QUANTITY	
			FREEWAY	CONVENTIONAL ROAD	FREEWAY	CONVENTIONAL ROAD
1	DETOUR	M4-9(R)	48" X 36"	30" x 24"	–	5
2	DETOUR	M4-9(V)	48" X 36"	30" x 24"	–	6
3	DETOUR	M4-9(L)	48" X 36"	30" x 24"	–	2
4	DETOUR	SPECIAL	48" X 36"	30" x 24"	2	–
5	END DETOUR	M4-8A	–	24" x 18"	–	2
6	ROUTE 104 EASTBOUND	SPECIAL	48" X 24"	24" x 12"	–	11
7	ROUTE 104 WESTBOUND	SPECIAL	48" X 24"	24" x 12"	2	4
8		R11-2	–	48" x 36"	–	2
9	ROADWAY CLOSED TO THRU TRAFFIC	R11-4	–	60" x 30"	–	1

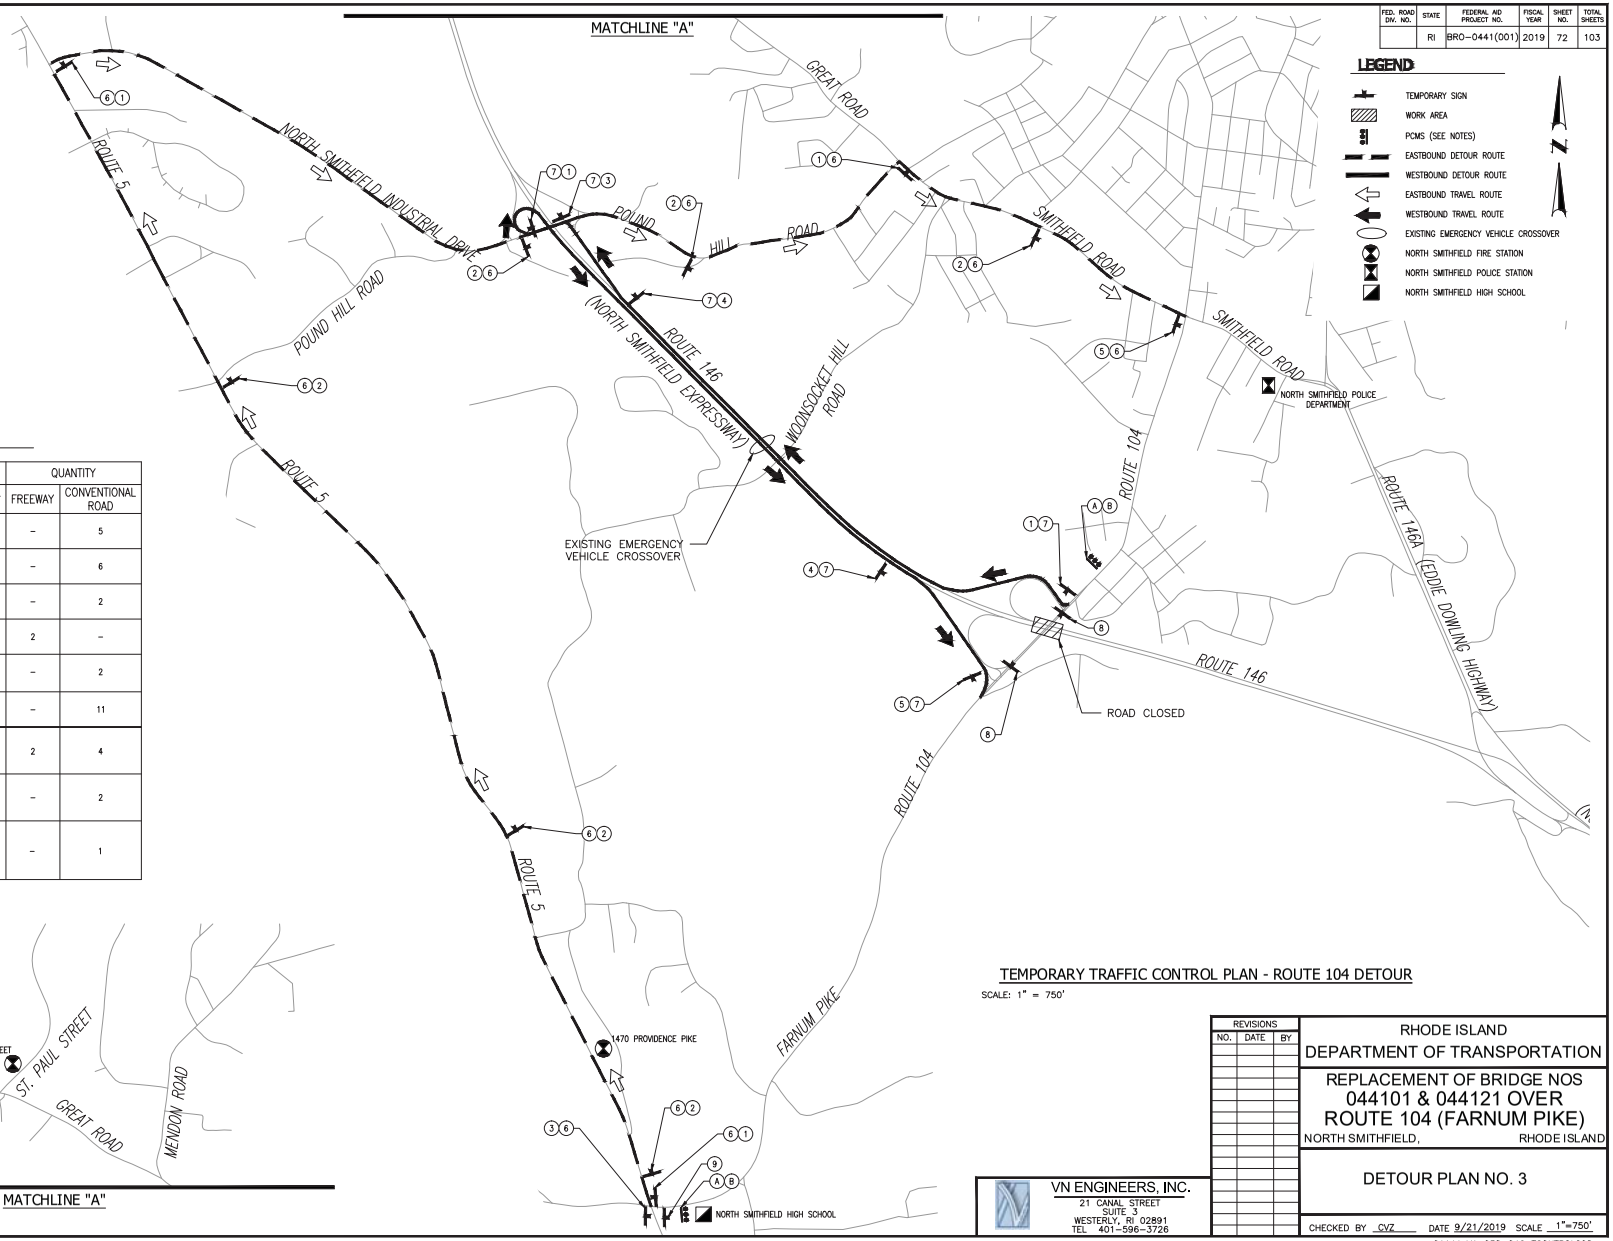

TEMPORARY TRAFFIC CONTROL PLAN - ROUTE 104 DETOUR

SCALE: 1" = 750'

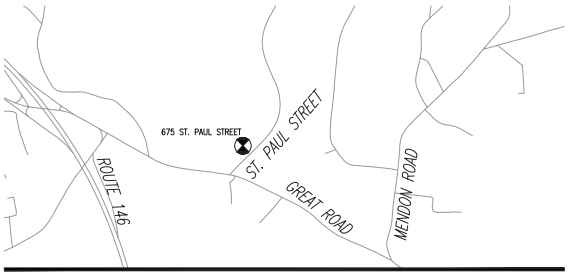

REVISIONS		
NO.	DATE	BY

RHODE ISLAND
DEPARTMENT OF TRANSPORTATION

REPLACEMENT OF BRIDGE NOS
044101 & 044121 OVER
ROUTE 104 (FARNUM PIKE)
NORTH SMITHFIELD, RHODE ISLAND

DETOUR PLAN NO. 3

CHECKED BY CVZ DATE 9/21/2019 SCALE 1"=750'

VN ENGINEERS, INC.
21 CANAL STREET
SUITE 3
WESTERLY, RI 02891
TEL 401-596-3726

0114J_V1_038-046_TCONTROL008