


First Presbyterian Church of Durham, NC


Capital Campaign renovation plan renderings and floor plans

09-20-2026

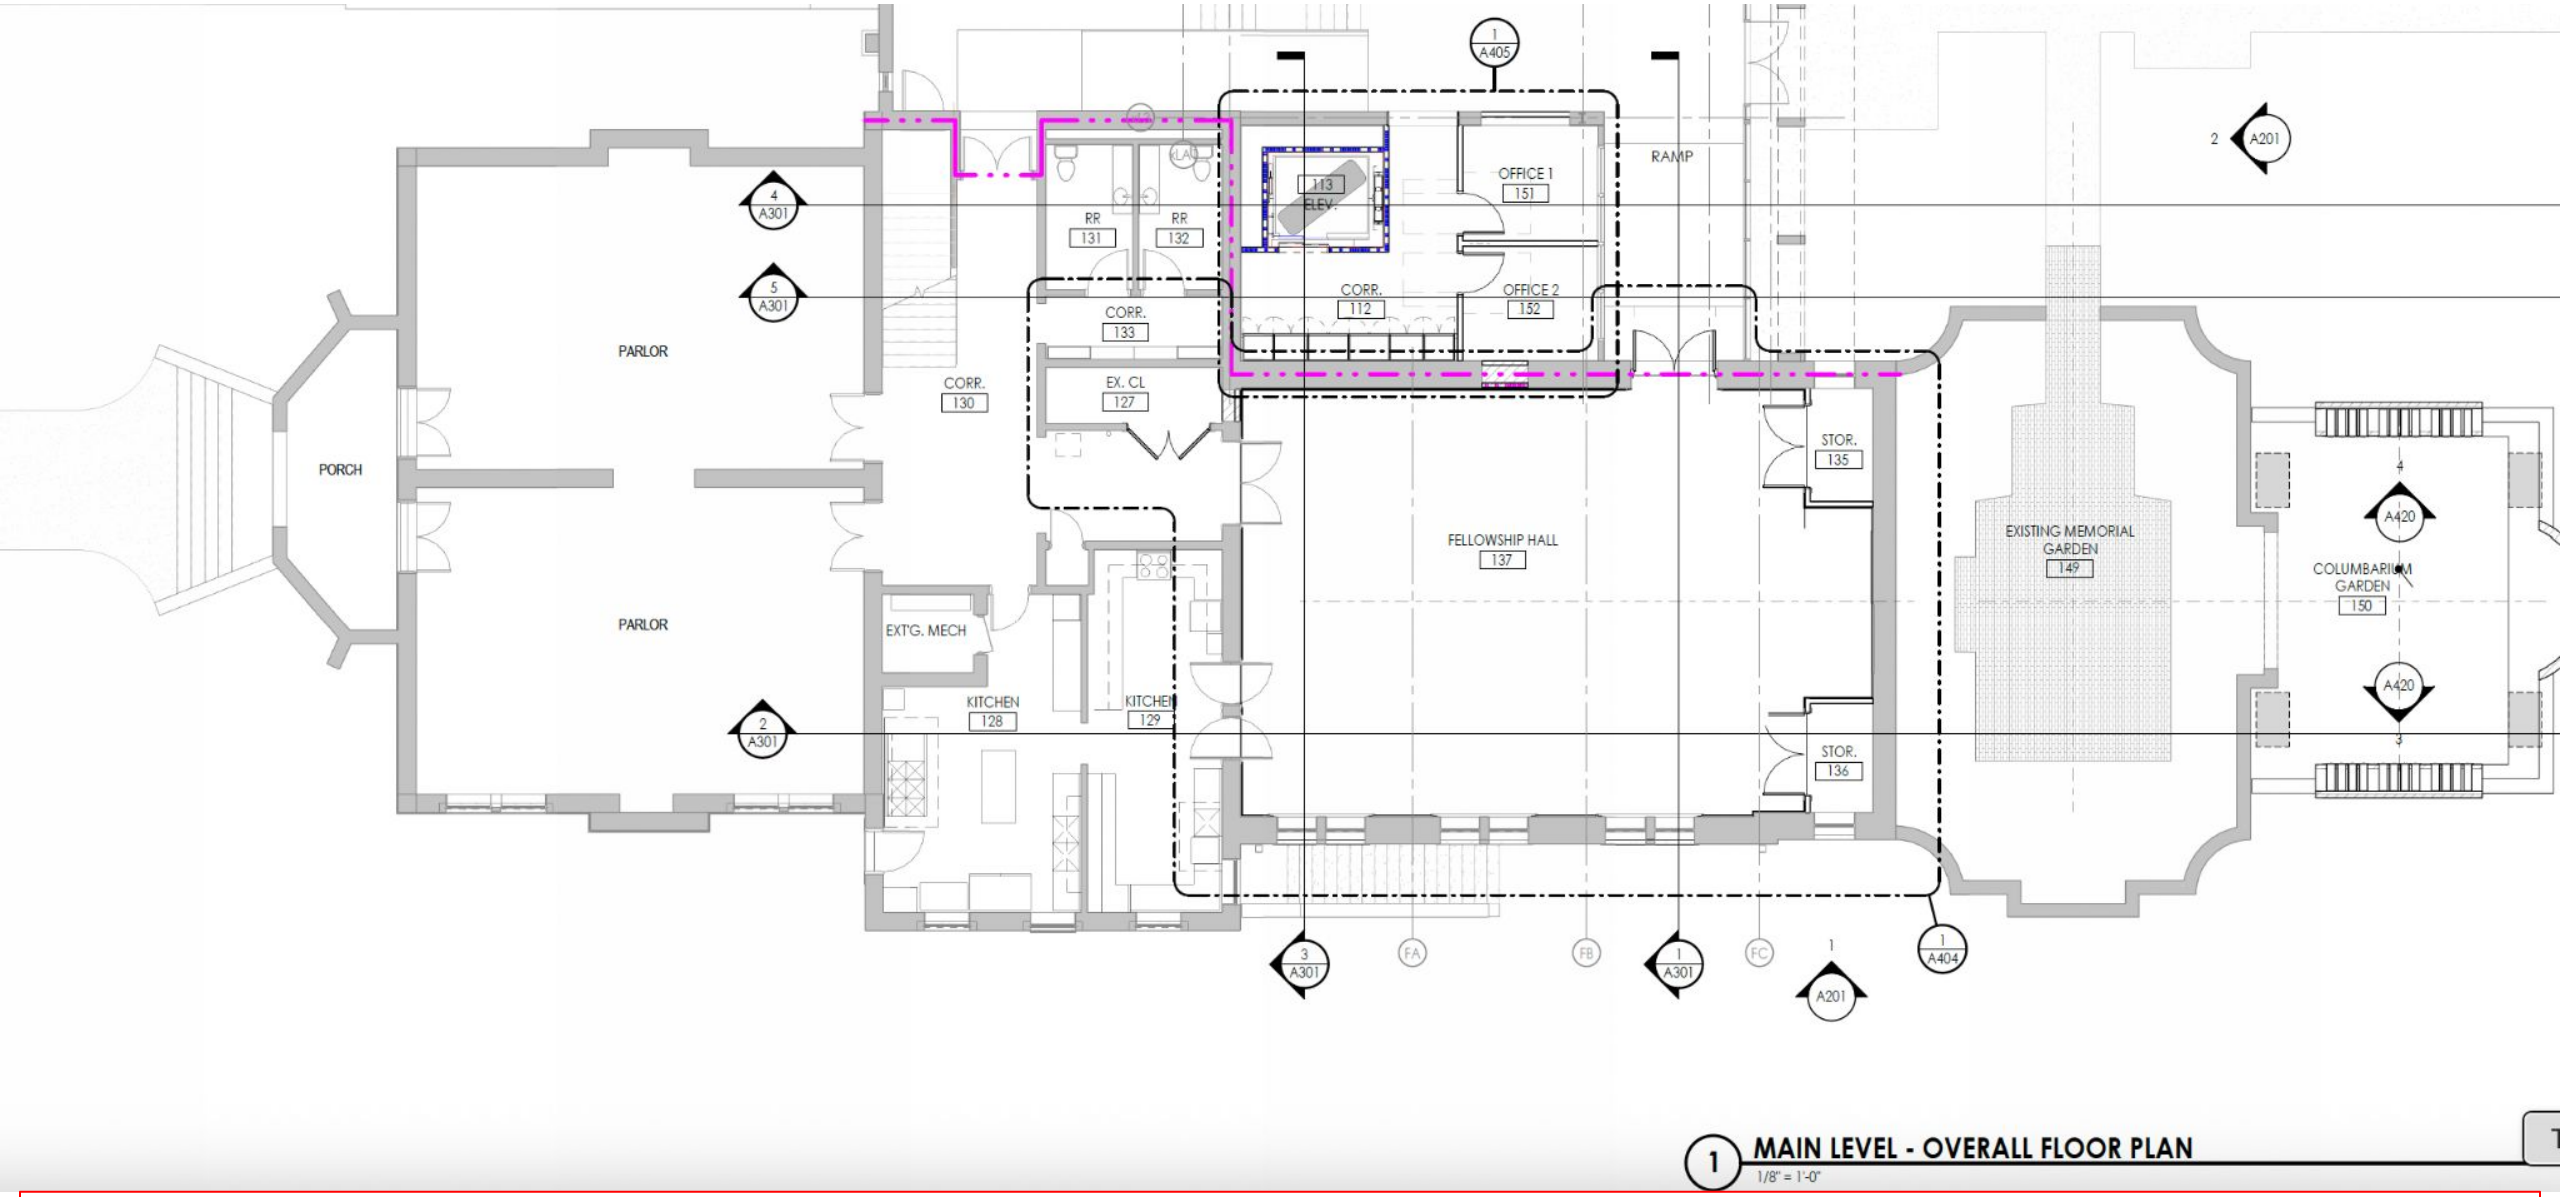


1 MAIN LEVEL - OVERALL FLOOR PLAN
1/8" = 1'-0"

Columbarium garden expansion, WIM ofcs, elevator & elevator lobby

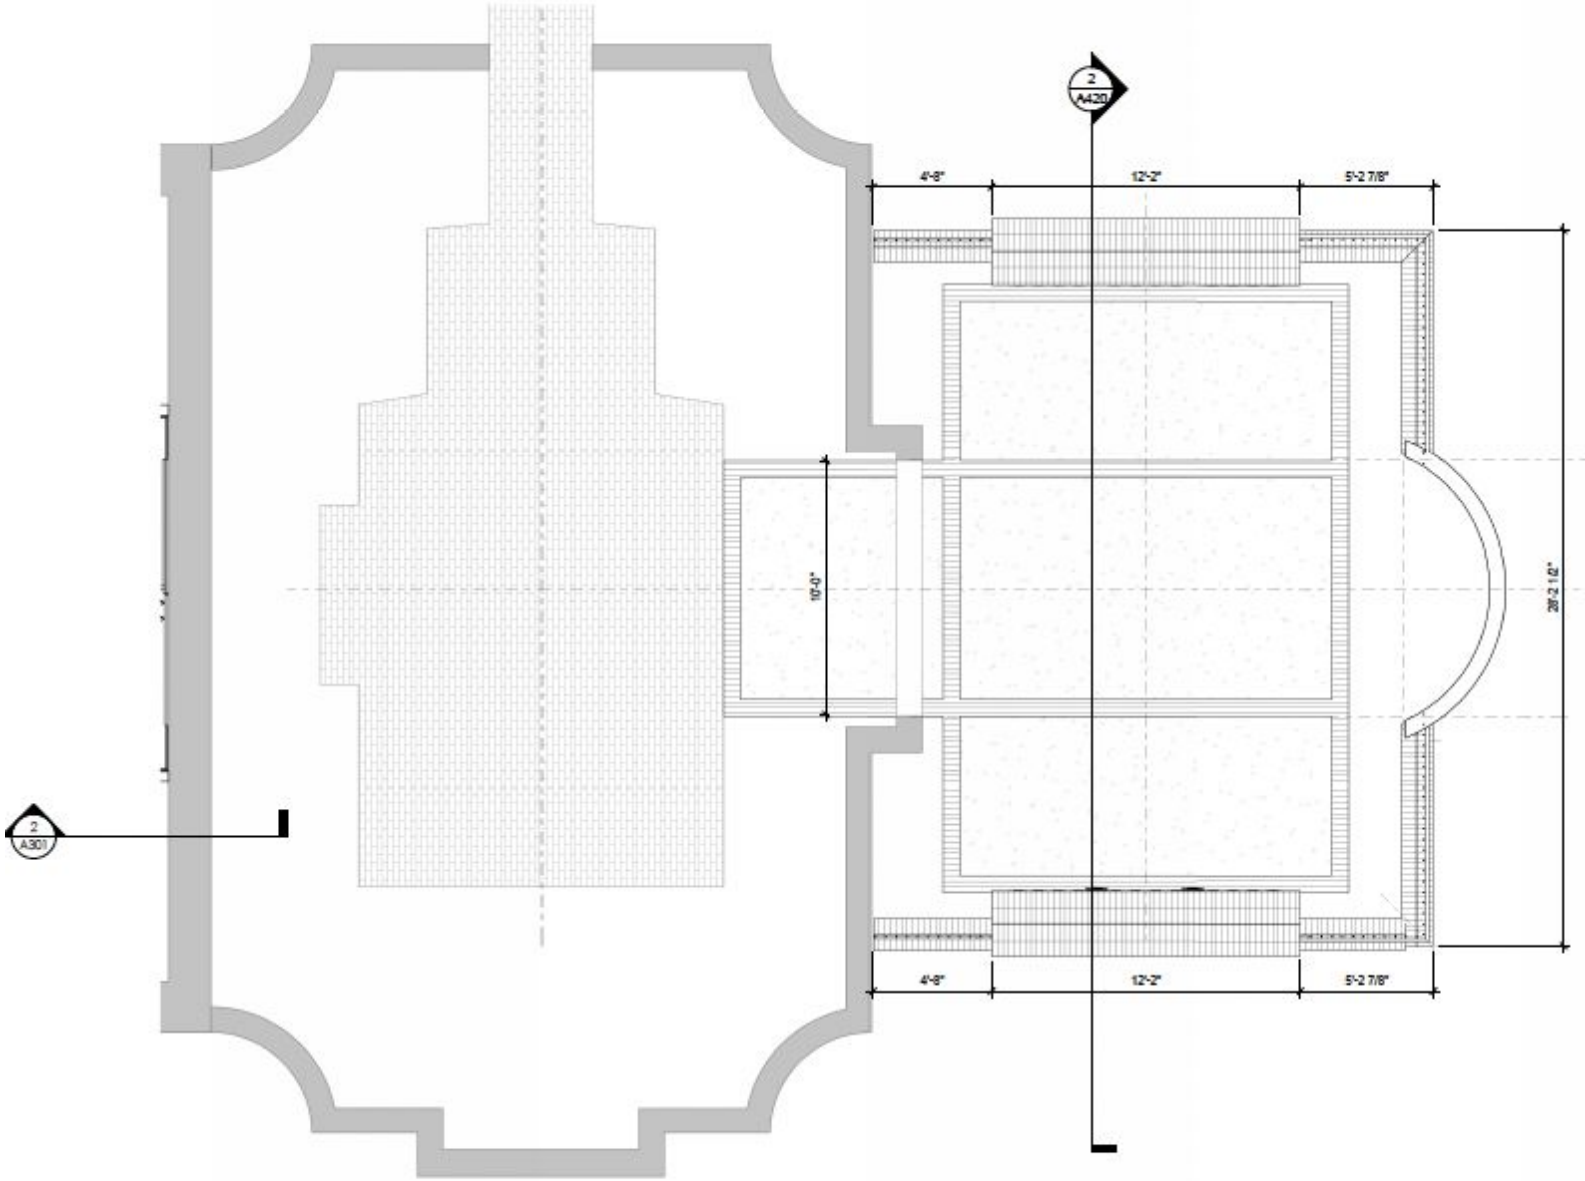

1 ENLARGED PLAN - COLUMBARIUM GARDEN
1/4" = 1'-0"

Columbarium garden expansion

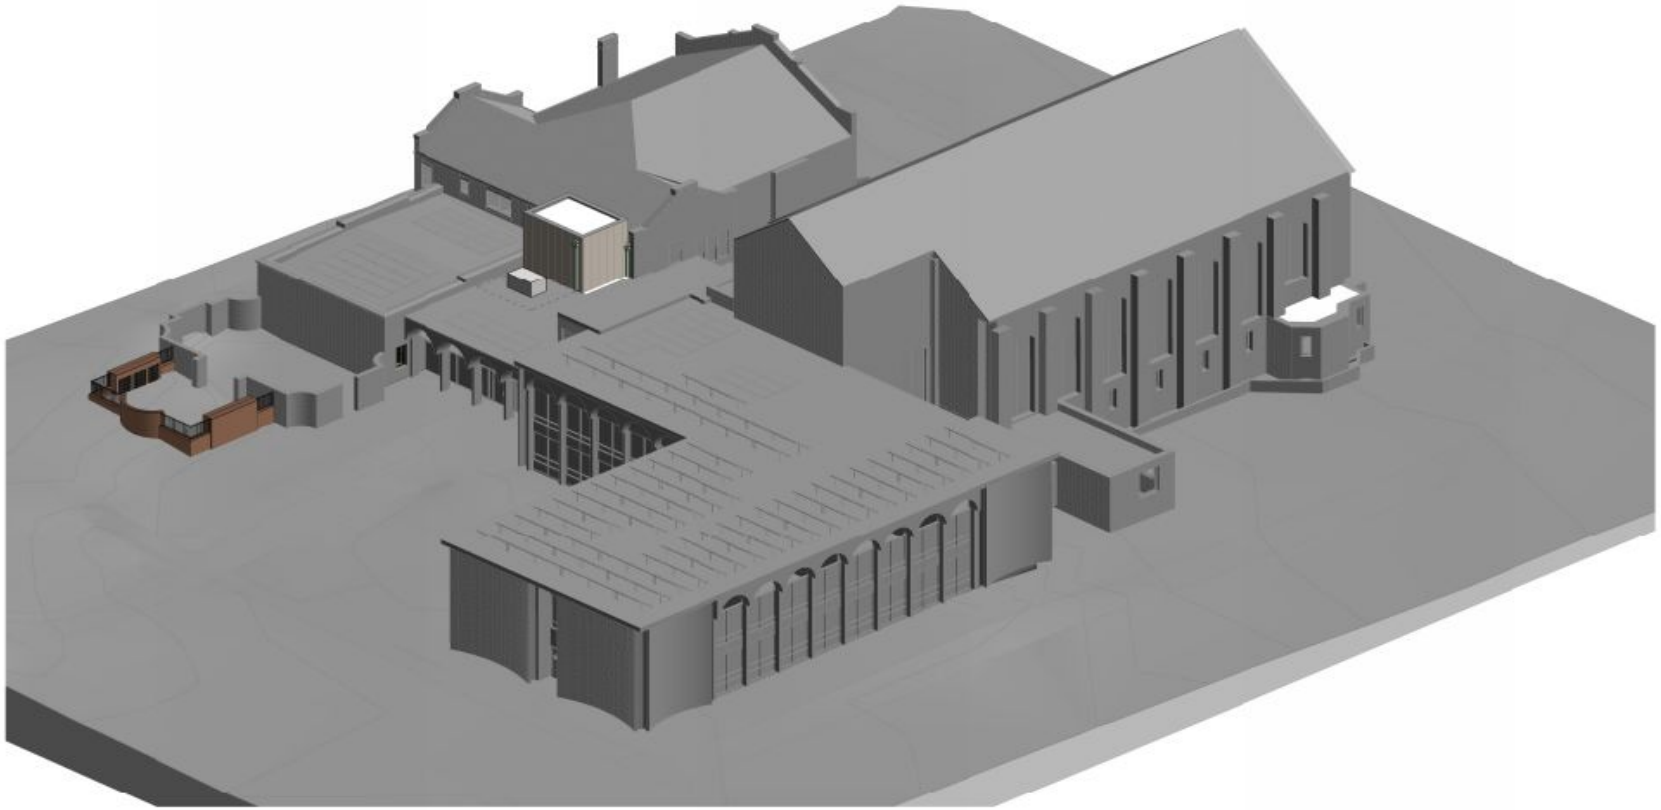

1 NEW CONSTRUCTION


Shown in color:

elevator overrun


columbarium garden extension



Church House entire main floor

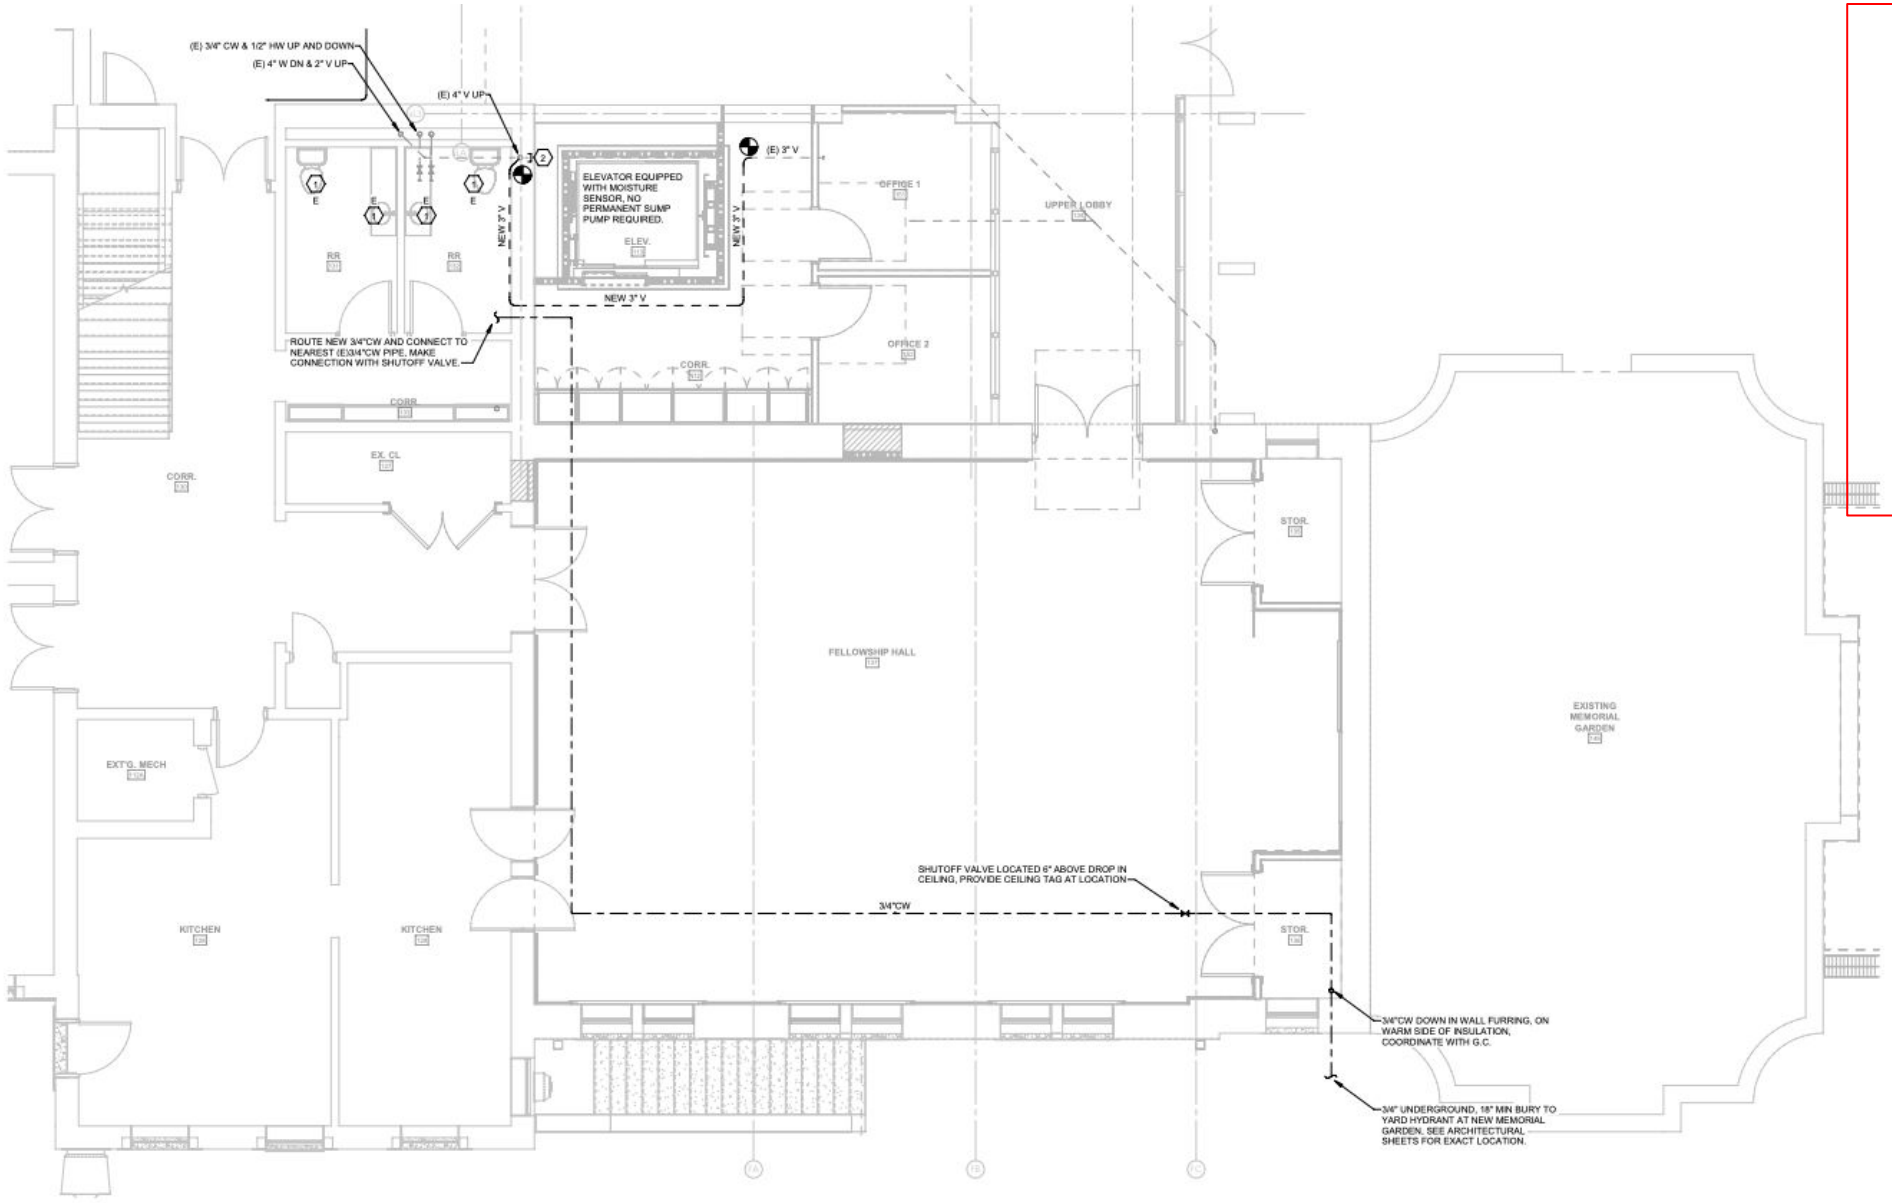

1 P111 PLUMBING FLOOR PLAN - MAIN LEVEL
1/4" = 1'-0"

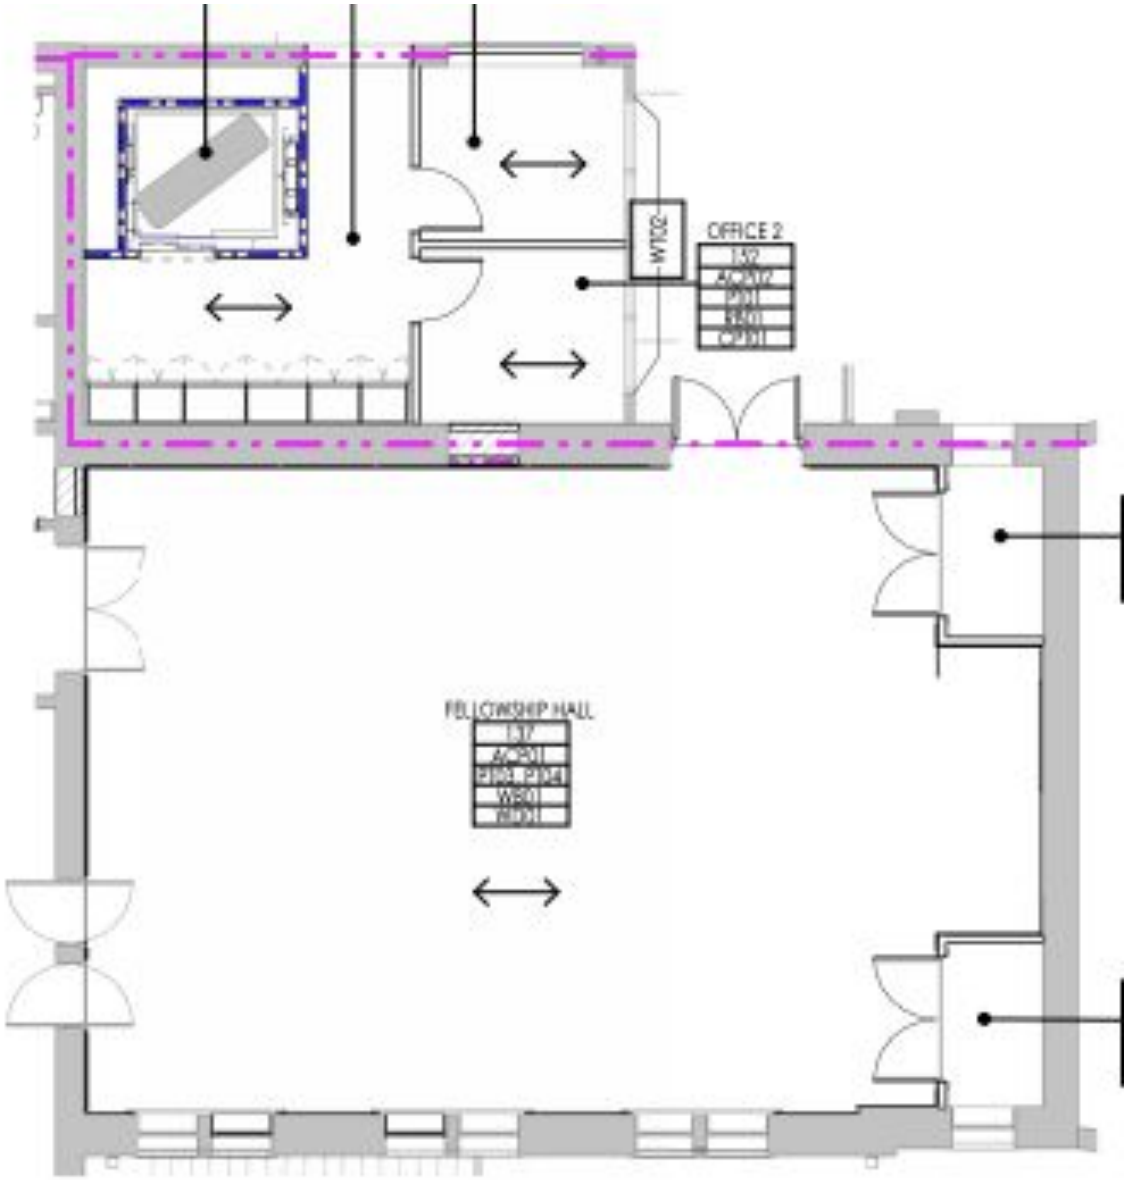

2 MAIN LEVEL - FINISH PLAN


1/8" = 1'-0"

Layout

WIM offices

Elevator + lobby

Fellowship Hall

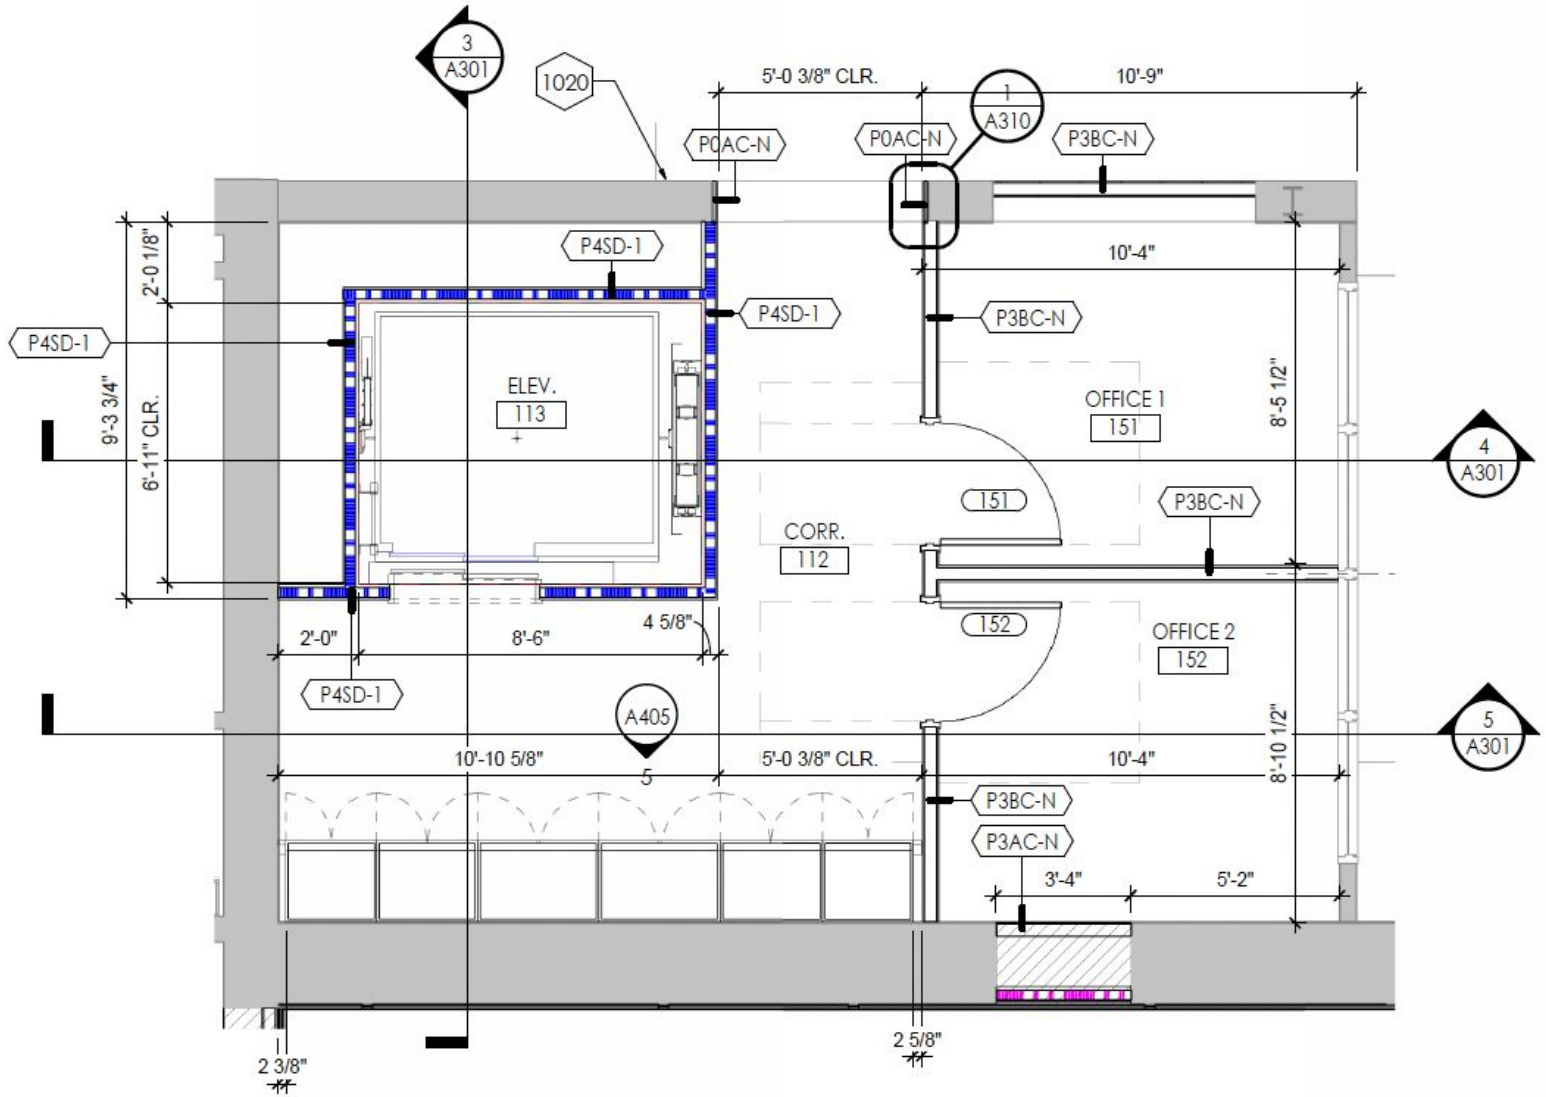

1 **ELEVATOR & OFFICE RENOVATION PLAN**

1/4" = 1'-0"


WIM offices

elevator

elevator lobby



THIS DOCUMENT HAS BEEN PREPARED BY PROGRESSIVE ARCHITECTURE ENGINEERING, P.C. AS AN INSTRUMENT OF SERVICE, AND PROGRESSIVE ARCHITECTURE ENGINEERING, P.C. SHALL RETAIN ALL COMMON LAW, STATUTORY AND OTHER RESERVED RIGHTS, INCLUDING THE COPYRIGHT THERETO.

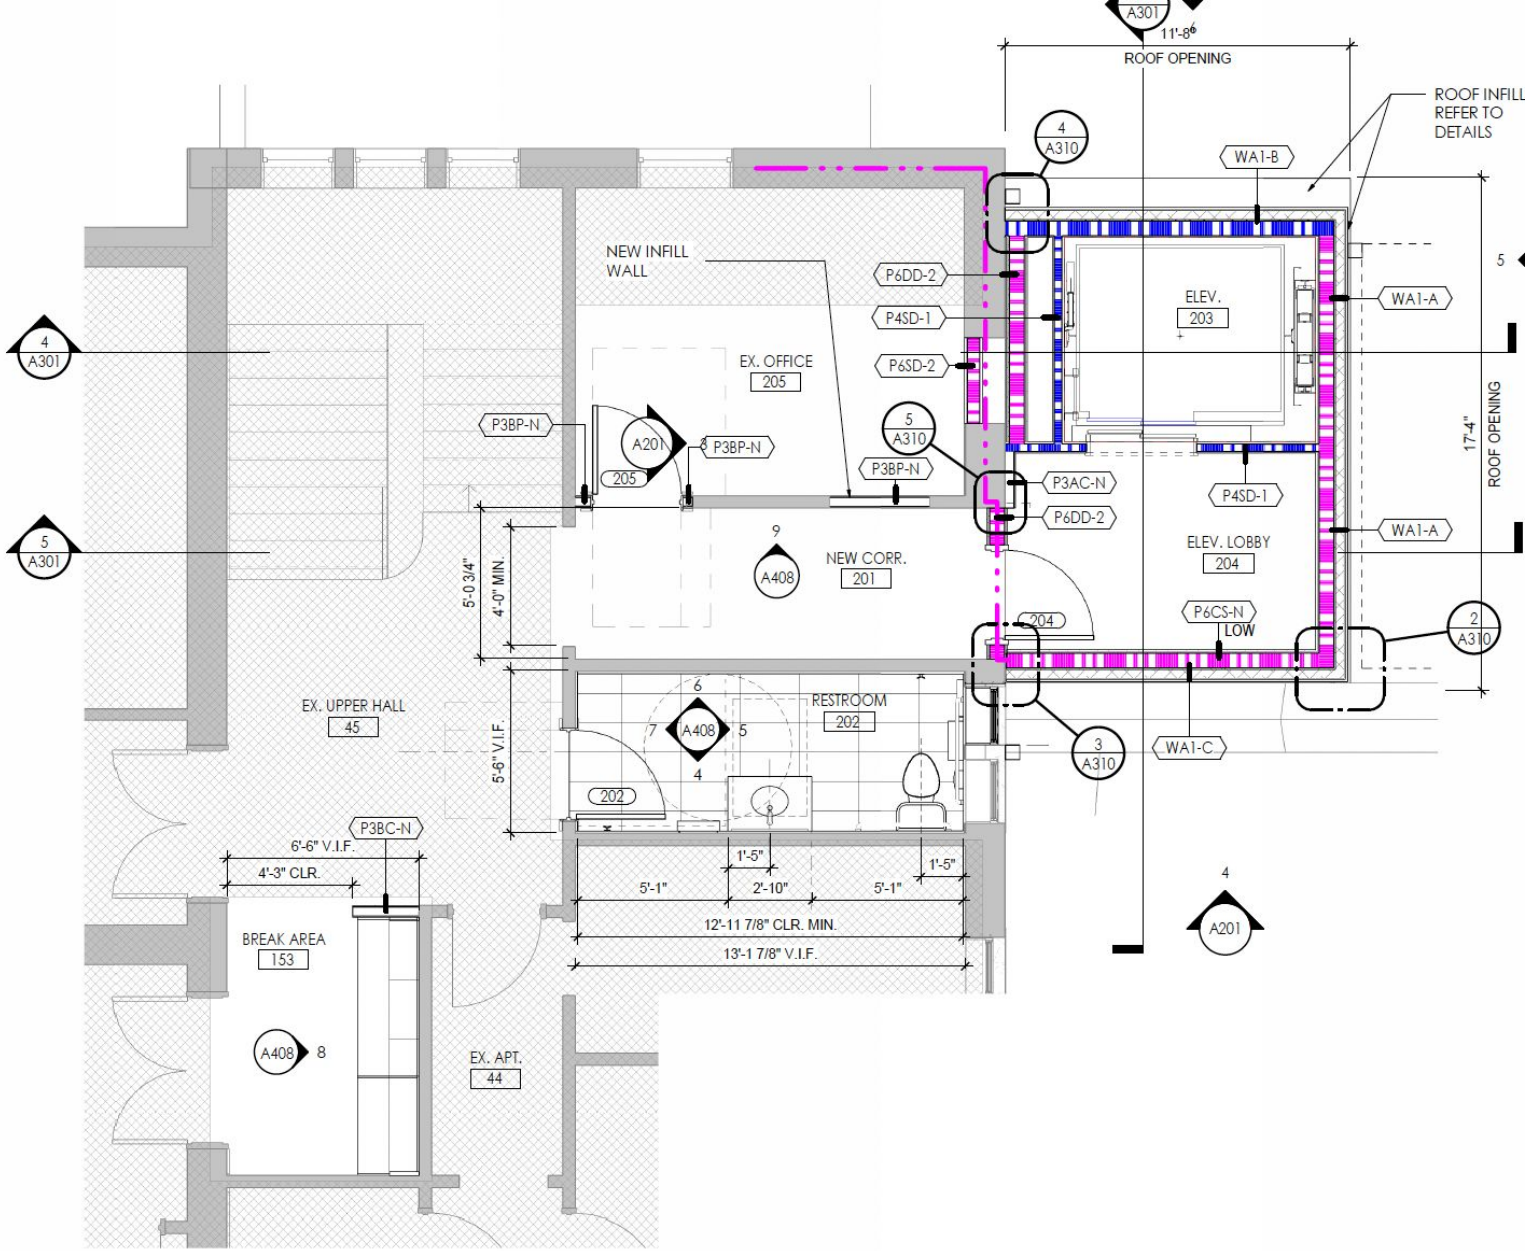

1 **UPPER LEVEL - FLOOR PLAN**

1/4" = 1'-0"

2nd floor church house staff office area


elevator

elevator lobby

restroom

break room


Sanctuary basement

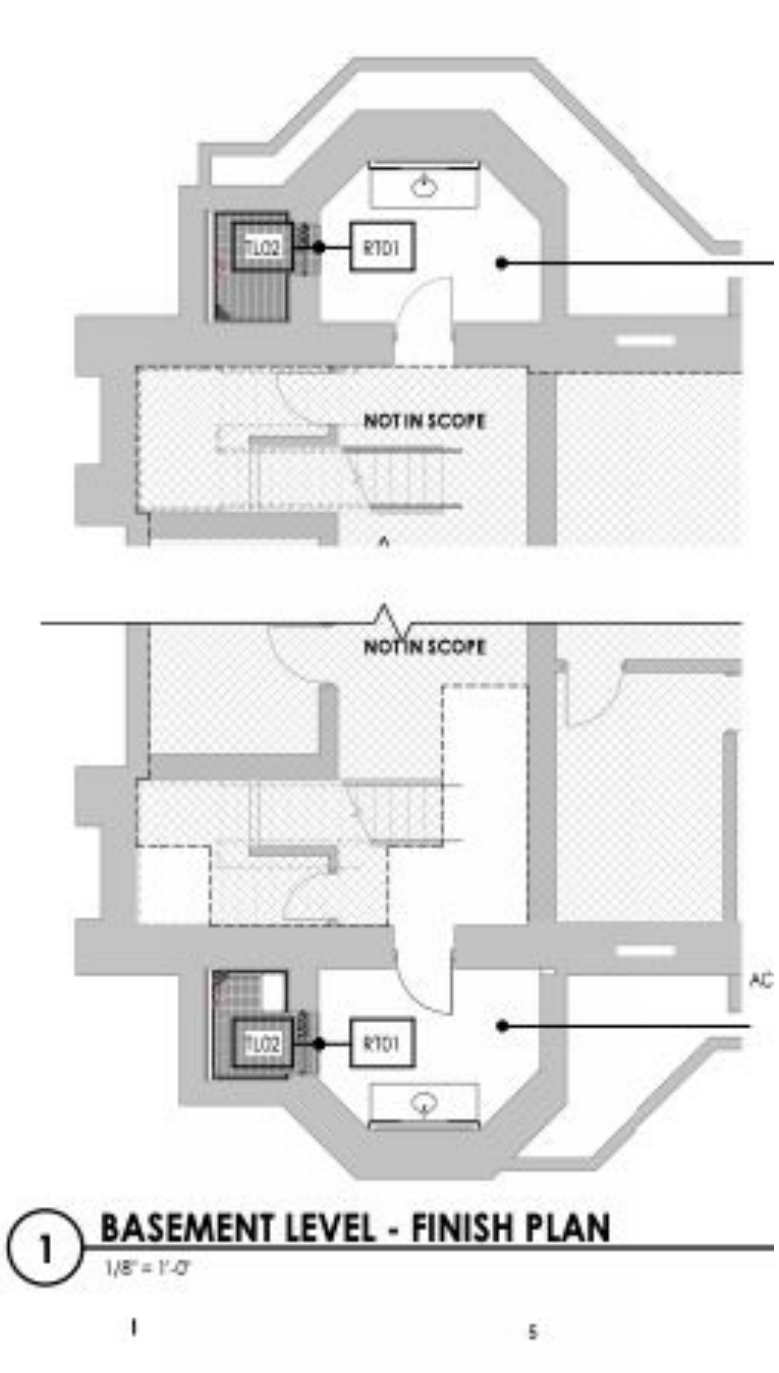

location of two shower and changing rooms

Sanctuary basement

shower and dressing room combo (2)

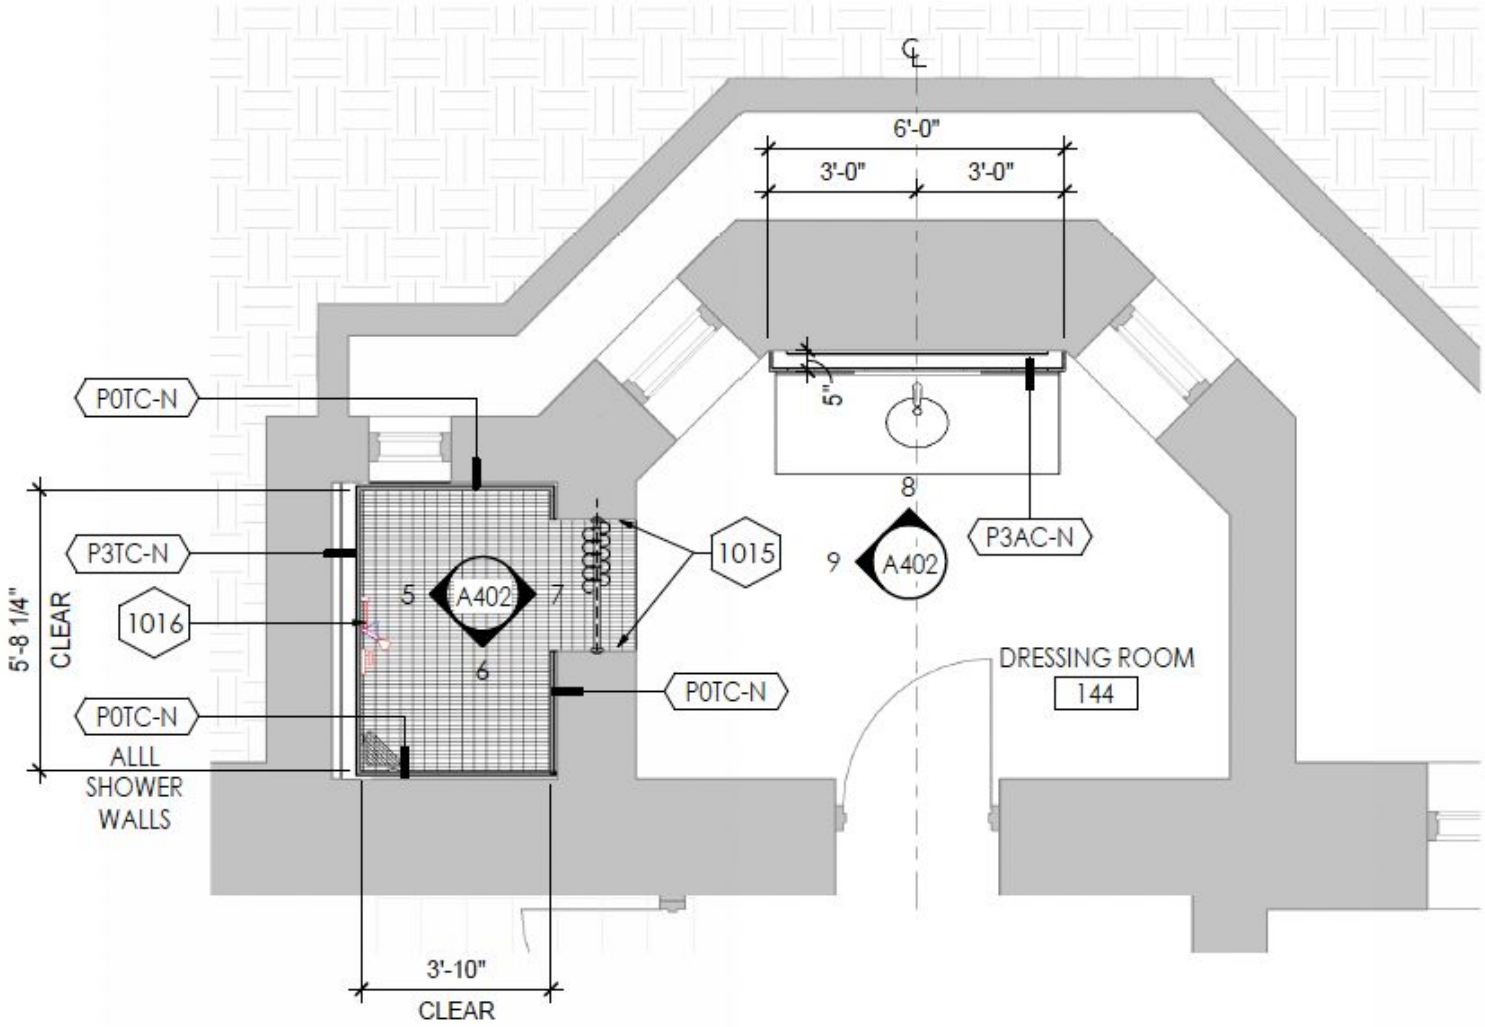

1 **ROOM 144 - RENOVATION PLAN**

1/4" = 1'-0"

Follow-up

Questions and Answers