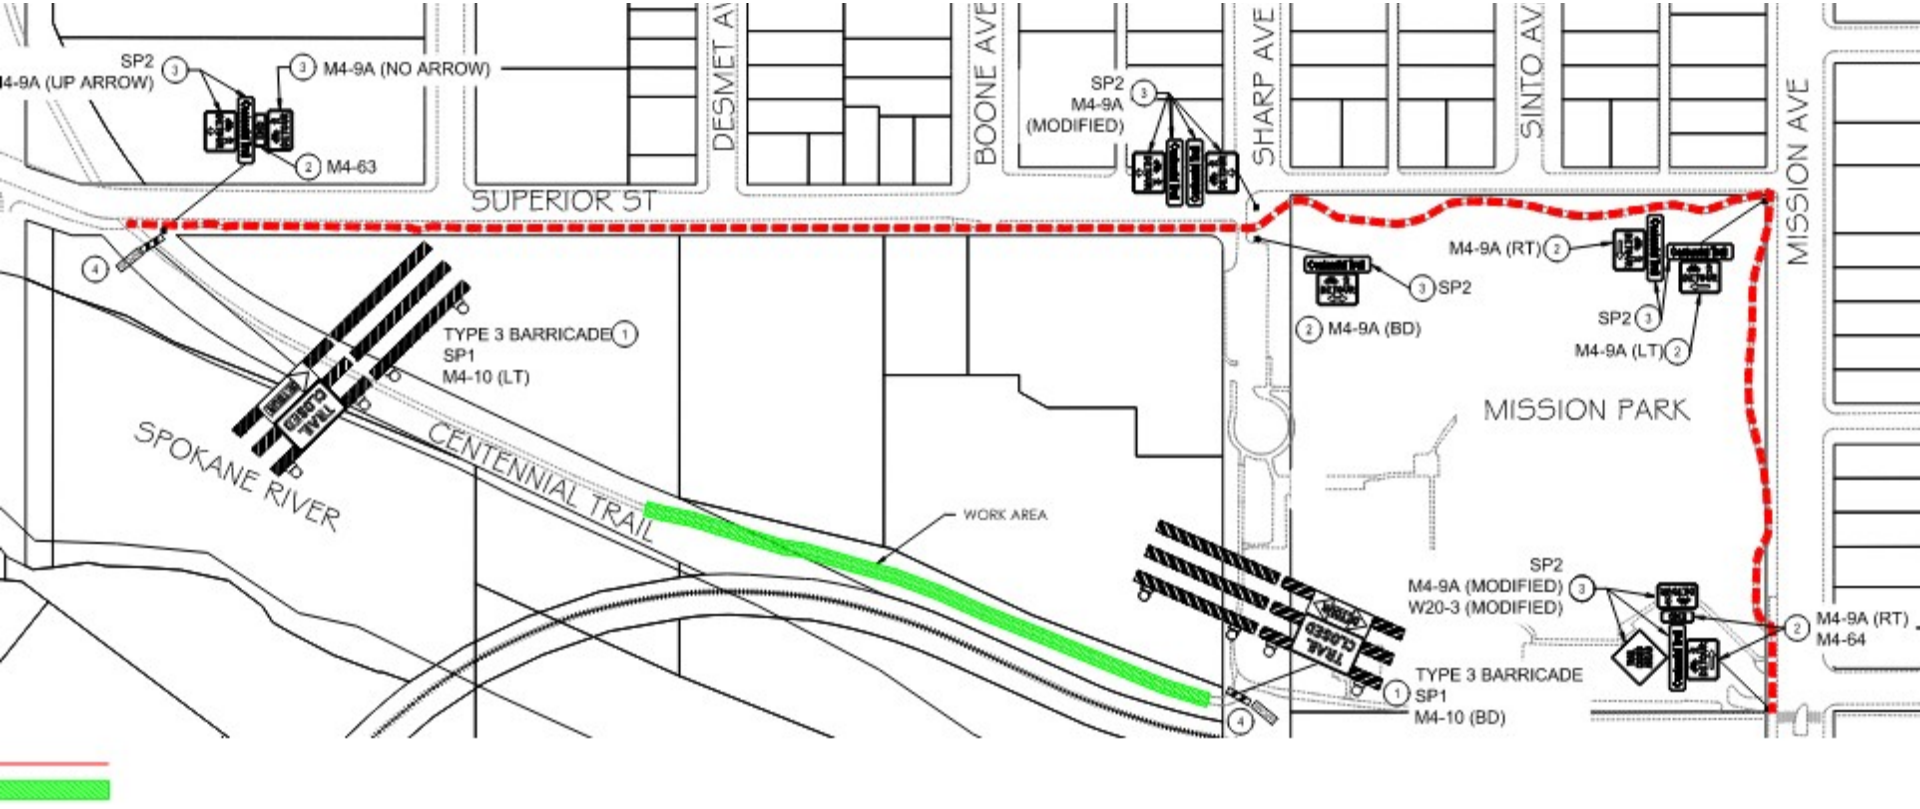

SP2
4-9A (UP ARROW)
3
M4-9A (NO ARROW)
2
M4-63
DESMET AV
BOONE AVE
SP2
M4-9A
(MODIFIED)
SHARP AVE
SINTO AV
MISSION AVE
SUPERIOR ST
4
TYPE 3 BARRICADE 1
SP1
M4-10 (LT)
SPOKANE RIVER
CENTENNIAL TRAIL
WORK AREA
M4-9A (RT) 2
SP2 3
2 M4-9A (BD)
SP2 3
M4-9A (LT) 2
MISSION PARK
SP2
M4-9A (MODIFIED) 3
W20-3 (MODIFIED)
2 M4-9A (RT)
M4-64
TYPE 3 BARRICADE
1 SP1
M4-10 (BD)
4