
Legend

- Arrowboard (Chevron)
- Keep left
- Sign on Rigid Stand
- Sign stand
- Sign Stand
- Type I
- VP

50TH ANNUAL
5K, 10K FULL & HALF-MARATHON
PHOENIX 10K AND MARATHON
FULL 26.2MI MARATHON DEBUT
REGISTER NOW AT PHOENIX10K.COM

City of Phoenix

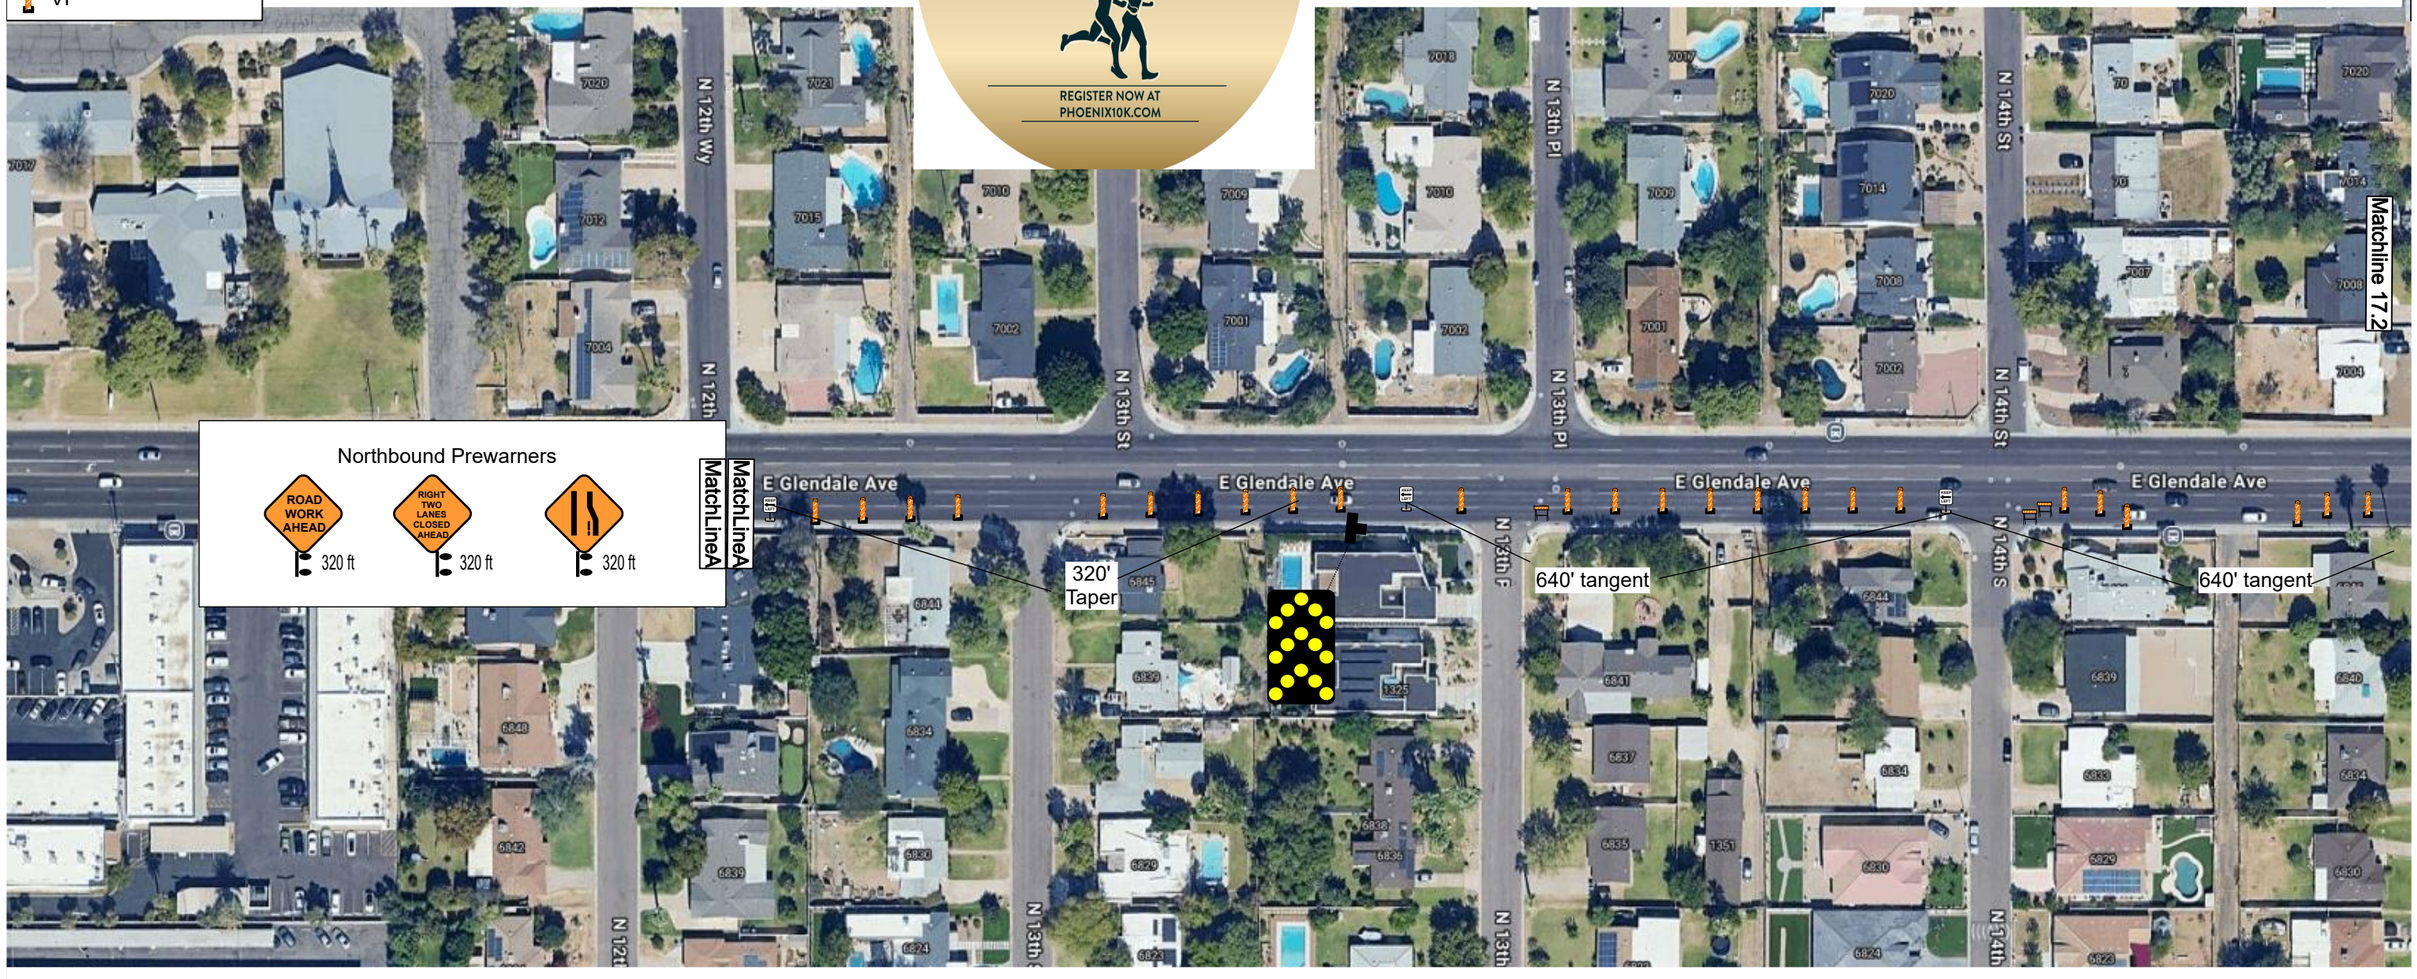


SHEET 19.1

GJ TRAFFIC

Date: 09/24/25 **Author:** SeanThompson:Sean@gonzaleztraffic.com **Project:** Phoenix Marathon
Contractor: Raceplace Events **Contact:** Chris Giles **Contact Number:** 602-320-8883
Jurisdiction: Phoenix **job Name:** Phoenix Marathon **Times:** 0500am-0200pm
Start & End Date: 11/09/2025 **Email:** Chris@Raceplaceevents.com

Comments:
PLAN IS NOT TO SCALE AND REPRESENT CONCEPT ONLY. FIELD ADJUSTMENTS MAY BE REQUSTED
DEVICE SPACING: 40' IN TAPERS, 20' ACROSS RAMPS, AND 80' IN TANGENTS

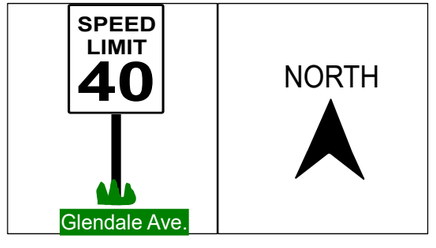

Legend

- Arrowboard (Chevron)
- Keep left
- Sign on Rigid Stand
- Sign stand
- Sign Stand
- Type I
- VP

City of Phoenix




SHEET 19

GJ TRAFFIC

Date: 09/24/25 **Author:** SeanThompson:Sean@gonzaleztraffic.com **Project:** Phoenix Marathon
Contractor: Raceplace Events **Contact:** Chris Giles **Contact Number:** 602-320-8883
Jurisdiction: Phoenix **job Name:** Phoenix Marathon **Times:** 0500am-0200pm
Start & End Date: 11/09/2025 **Email:** Chris@Raceplaceevents.com

Comments:
PLAN IS NOT TO SCALE AND REPRESENT CONCEPT ONLY. FIELD ADJUSTMENTS MAY BE REQUSTED
DEVICE SPACING: 40' IN TAPERS, 20' ACROSS RAMPS, AND 80' IN TANGENTS

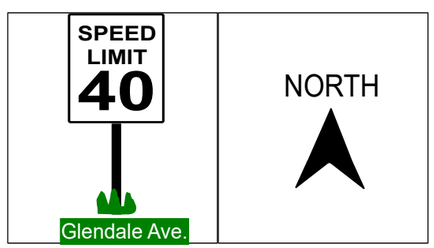

Legend

- Arrowboard (Chevron)
- Keep left
- Sign on Rigid Stand
- Sign stand
- Sign Stand
- Type I
- VP

City of Phoenix




SHEET 18

TRAFFIC

Date: 09/24/25 **Author:** SeanThompson:Sean@gonzaleztraffic.com **Project:** Phoenix Marathon
Contractor: Raceplace Events **Contact:** Chris Giles **Contact Number:** 602-320-8883
Jurisdiction: Phoenix **job Name:** Phoenix Marathon **Times:** 0500am-0200pm
Start & End Date: 11/09/2025 **Email:** Chris@Raceplaceevents.com

Comments:
PLAN IS NOT TO SCALE AND REPRESENT CONCEPT ONLY. FIELD ADJUSTMENTS MAY BE REQUSTED
DEVICE SPACING: 40' IN TAPERS, 20' ACROSS RAMPS, AND 80' IN TANGENTS

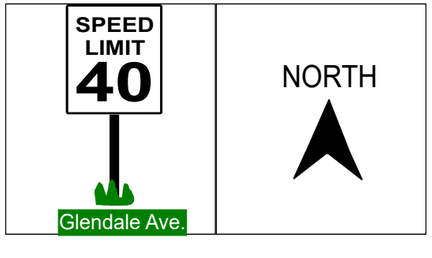

Legend

- Arrowboard (Chevron)
- Keep left
- Sign on Rigid Stand
- Sign stand
- Sign Stand
- Type I
- VP

City of Phoenix



50TH ANNUAL
5K, 10K FULL & HALF-MARATHON
PHOENIX 10K AND MARATHON
FULL 26.2MI MARATHON DEBUT
REGISTER NOW AT PHOENIX10K.COM

SPEED LIMIT 40

Glendale Ave.

NORTH

GJ TRAFFIC

Date: 09/24/25 **Author:** SeanThompson:Sean@gonzaleztraffic.com **Project:** Phoenix Marathon
Contractor: Raceplace Events **Contact:** Chris Giles **Contact Number:** 602-320-8883
Jurisdiction: Phoenix **job Name:** Phoenix Marathon **Times:** 0500am-0200pm
Start & End Date: 11/09/2025 **Email:** Chris@Raceplaceevents.com


Comments:
PLAN IS NOT TO SCALE AND REPRESENT CONCEPT ONLY. FIELD ADJUSTMENTS MAY BE REQUSTED
DEVICE SPACING: 40' IN TAPERS, 20' ACROSS RAMPS, AND 80' IN TANGENTS

Legend

- Arrowboard (Chevron)
- Keep left
- Sign on Rigid Stand
- Sign stand
- Sign Stand
- Type I
- VP

50TH ANNUAL
5K, 10K FULL & HALF-MARATHON
PHOENIX 10K AND MARATHON
FULL 26.2MI MARATHON DEBUT
REGISTER NOW AT PHOENIX10K.COM

City of Phoenix

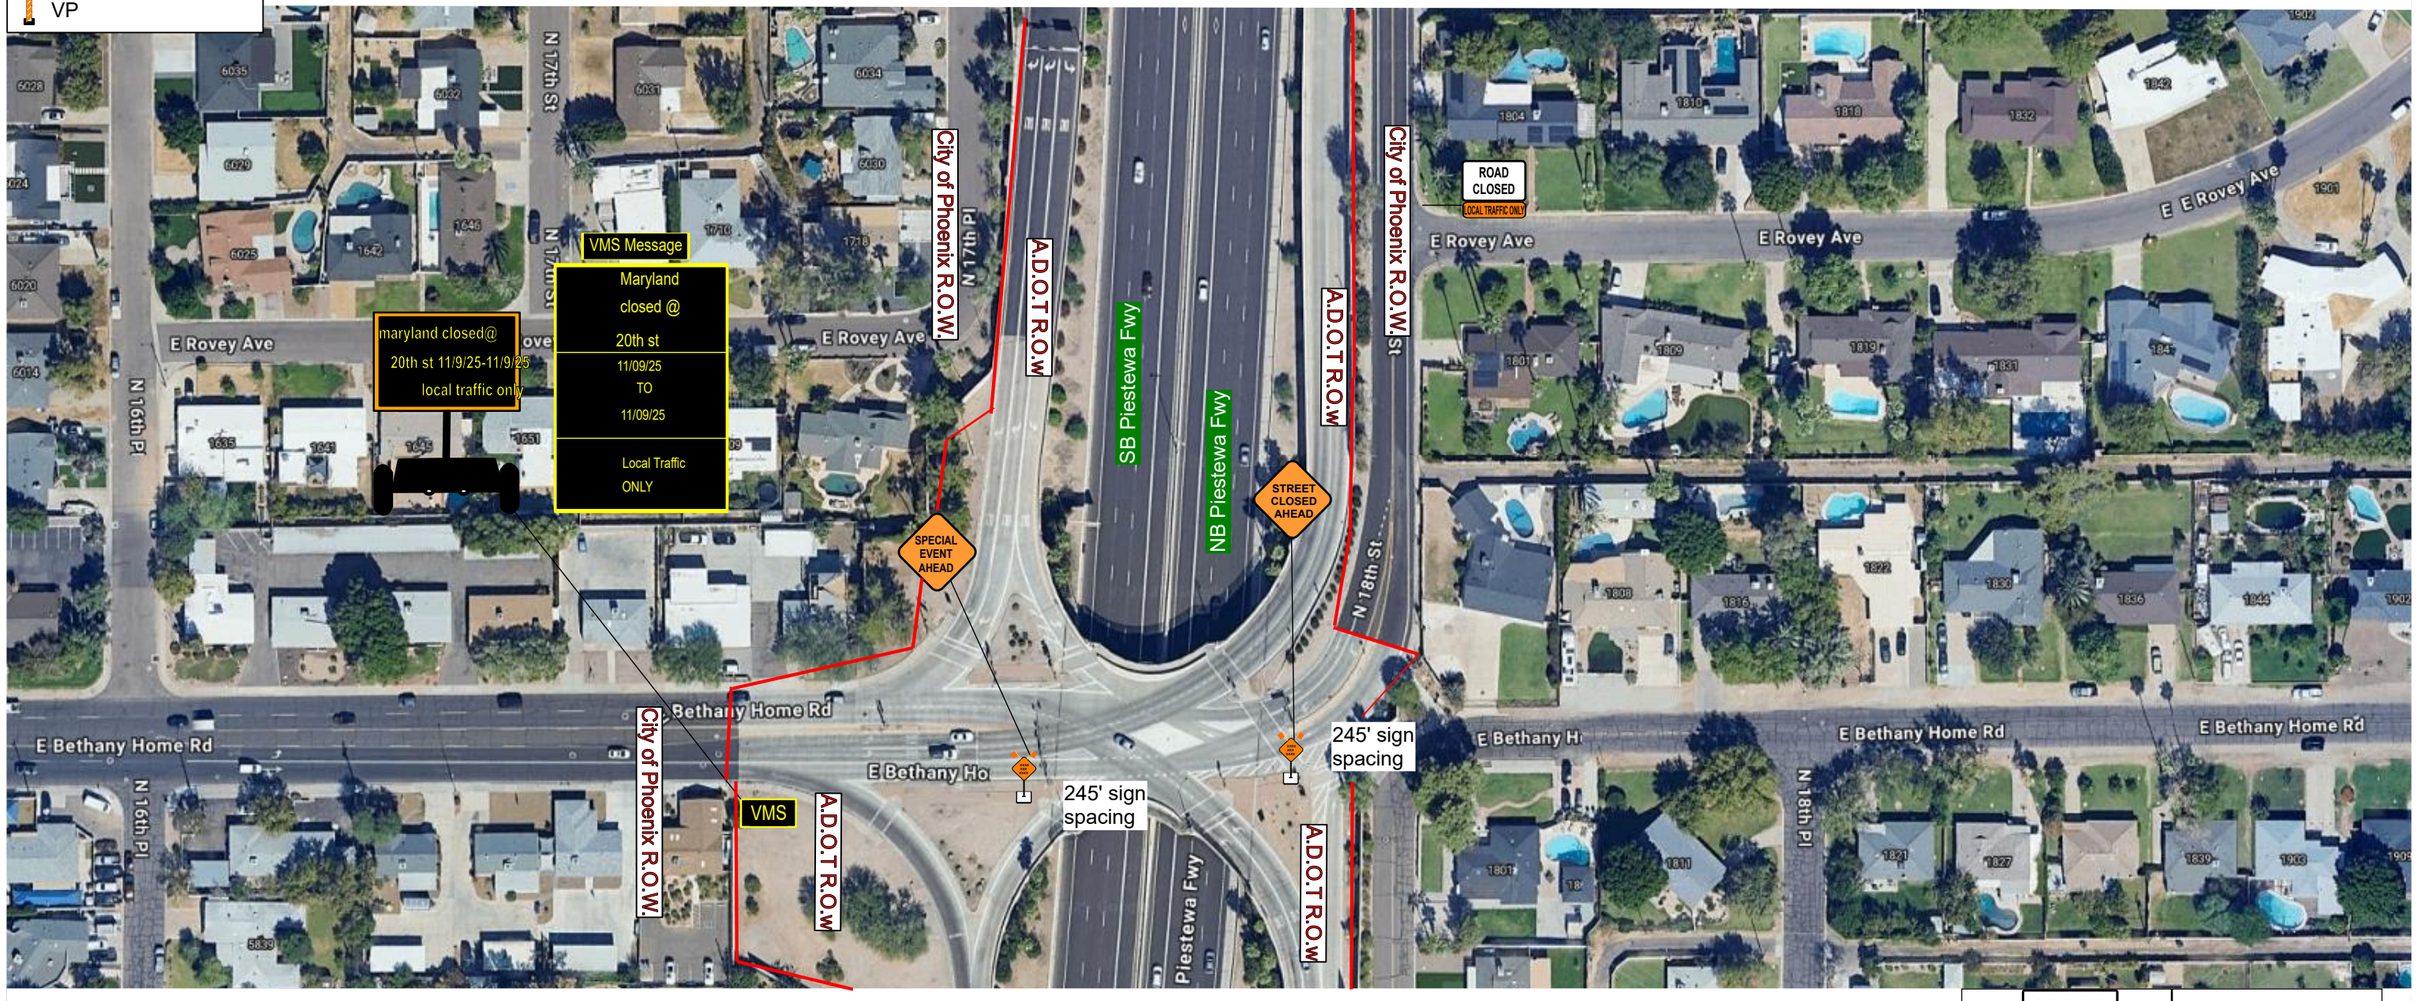

SHEET 11a

GJ TRAFFIC


Date: 09/24/25 **Author:** SeanThompson:Sean@gonzaleztraffic.com **Project:** Phoenix Marathon
Contractor: Raceplace Events **Contact:** Chris Giles **Contact Number:** 602-320-8883
Jurisdiction: Phoenix **job Name:** Phoenix Marathon **Times:** 0500am-0200pm
Start & End Date: 11/09/2025 **Email:** Chris@Raceplaceevents.com

Comments:
PLAN IS NOT TO SCALE AND REPRESENT CONCEPT ONLY. FIELD ADJUSTMENTS MAY BE REQUSTED
DEVICE SPACING: 40' IN TAPERS, 20' ACROSS RAMPS, AND 80' IN TANGENTS

SPEED LIMIT 35

Bethany Home

NORTH

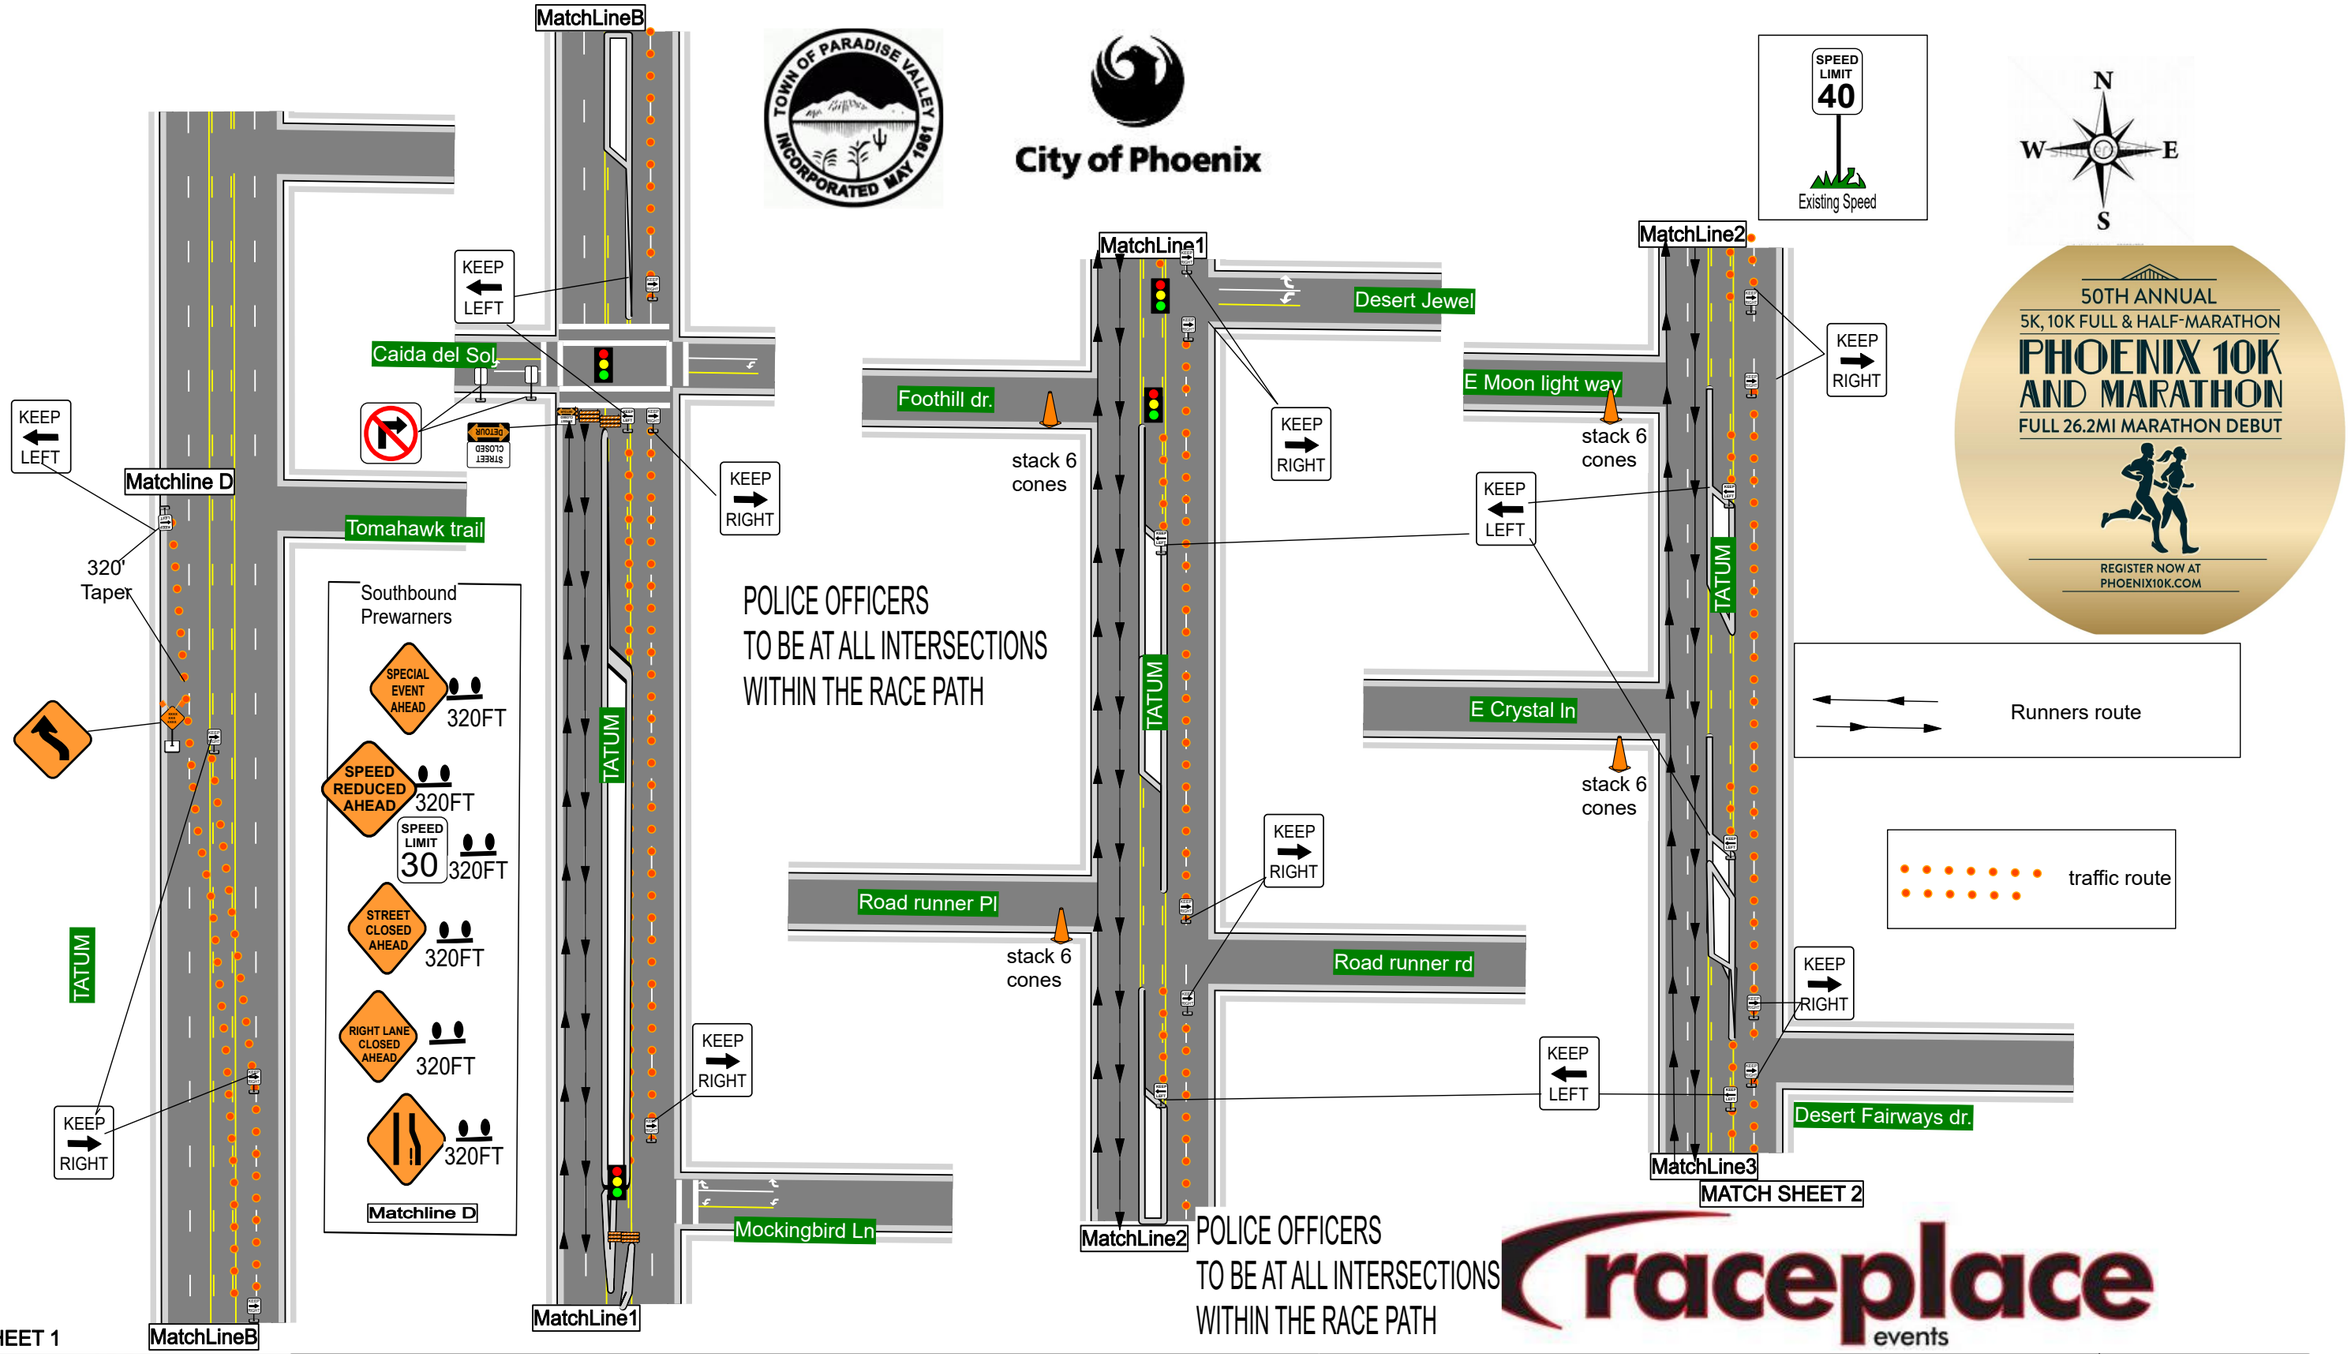

SHEET 1

raceplace events

Traffic

CITY: *Phoenix* TCP DESIGNER *Sean Thompson* *tcps@bullwaytraffic.com*
LOCATION: *24th st and Camelback* PERMIT # _____ Job Name: **Phoenix 10K**
START DATE: **11/09/25** END DATE: **11/09/25**
WORK HOURS: ☐ 8:30 A.M - 3:30 P.M Mon.- Fri. ☐ 24 HOUR
☐ 8:00 P.M - 6:00 A.M Mon. - Fri. ☒ OTHER **05:00am-02:00pm**
CONTRACTOR: *Race Place Events*
CONTACT PERSON: *Chris Giles* PHONE: *(602)320-8883*
EMAIL: *Chris@raceplaceevents.com*

THIS IS A VEHICULAR AND / OR PEDESTRIAN PLAN ONLY NOT TO SCALE. ALL APPLICABLE EQUIPMENT SHALL HAVE SANDBAGS & FLAGS.BUSINESS AND LOCAL ACCESS SHALL BE MAINTAINED WHEN POSSIBLE. CONFLICTING SIGNS SHALL BE COVERED WHILE TEMPORARY TRAFFIC CONTROL IS IN PLACE.BUMP SIGNS SHALL BE PLACED PRIOR TO ANY STEEL PLATES IN ROADWAY.

City of Phoenix

MATCH SHEET 1


TOWN OF PARADISE VALLEY INCORPORATED MAY 1961

raceplace events

SPEED LIMIT 40

Existing Speed

N W E S

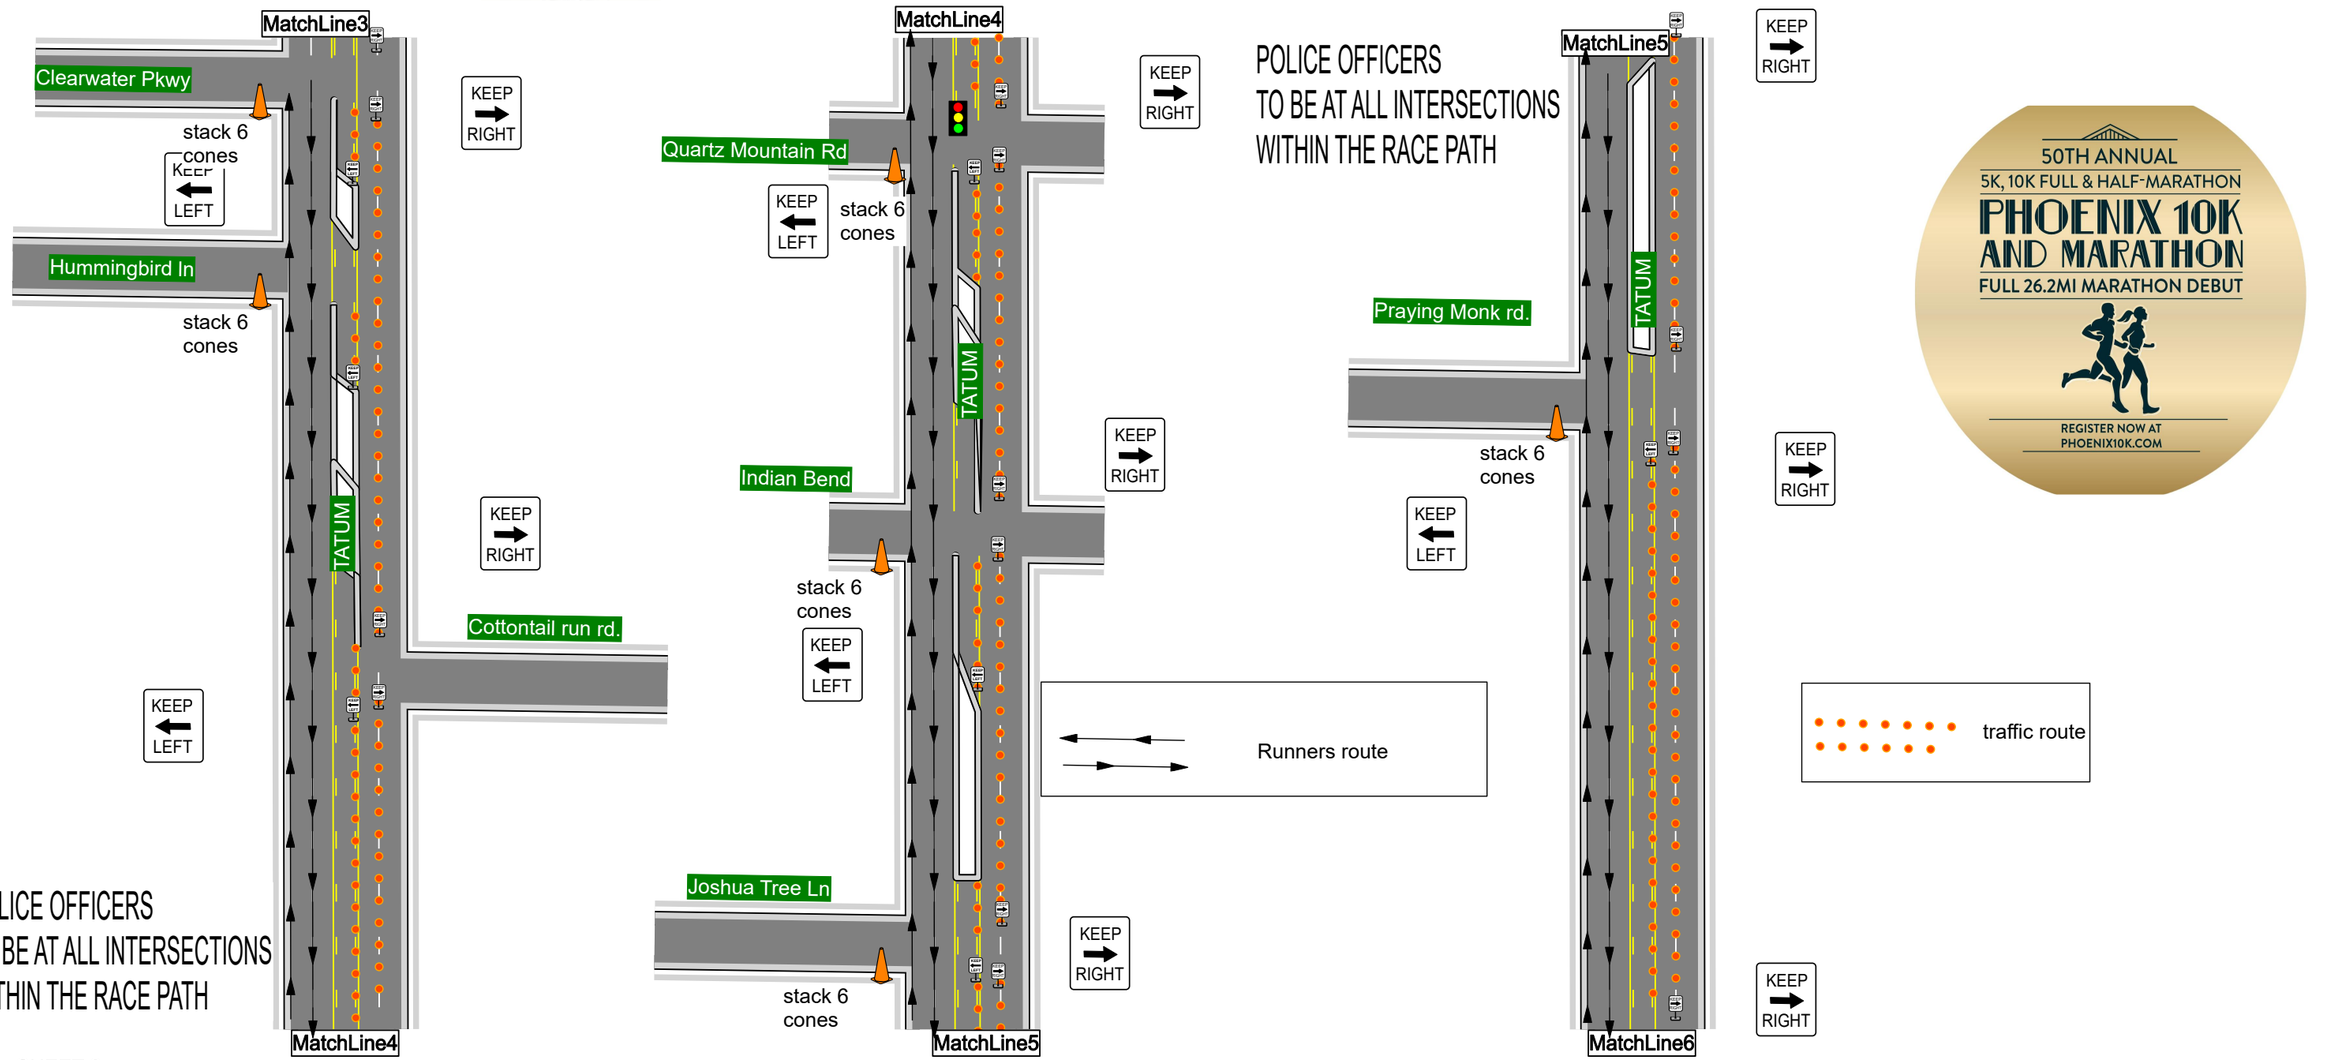

50TH ANNUAL
5K, 10K FULL & HALF-MARATHON
PHOENIX 10K AND MARATHON
FULL 26.2MI MARATHON DEBUT
REGISTER NOW AT PHOENIX10K.COM

SHEET 2

MATCH SHEET 4

GL Traffic

CITY: *Phoenix* TCP DESIGNER *Sean Thompson* *tcps@bullwaytraffic.com*

LOCATION: *24th st and Camelback* PERMIT # _____ Job Name: *Phoenix 10K*

START DATE: *11/09/25* END DATE: *11/09/25*

WORK HOURS: [ ] 8:30 A.M - 3:30 P.M Mon.- Fri. [ ] 24 HOUR
[ ] 8:00 P.M - 6:00 A.M Mon. - Fri. [x] OTHER *05:00am-02:00pm*

CONTRACTOR: *Race Place Events*

CONTACT PERSON: *Chris Giles* PHONE: *(602)320-8883*

EMAIL: *Chris@raceplaceevents.com*

THIS IS A VEHICULAR AND / OR PEDESTRIAN PLAN ONLY NOT TO SCALE. ALL APPLICABLE EQUIPMENT SHALL HAVE SANDBAGS & FLAGS.BUSINESS AND LOCAL ACCESS SHALL BE MAINTAINED WHEN POSSIBLE. CONFLICTING SIGNS SHALL BE COVERED WHILE TEMPORARY TRAFFIC CONTROL IS IN PLACE.BUMP SIGNS SHALL BE PLACED PRIOR TO ANY STEEL PLATES IN ROADWAY.

- VERTICAL PANEL
- TYPE ONE
- SIGN STAND
- ARROWBOARD
- WORK AREA


City of Phoenix

TOWN OF PARADISE VALLEY INCORPORATED MAY 1961

raceplace events

MATCH SHEET 2

POLICE OFFICERS
TO BE AT ALL INTERSECTIONS
WITHIN THE RACE PATH

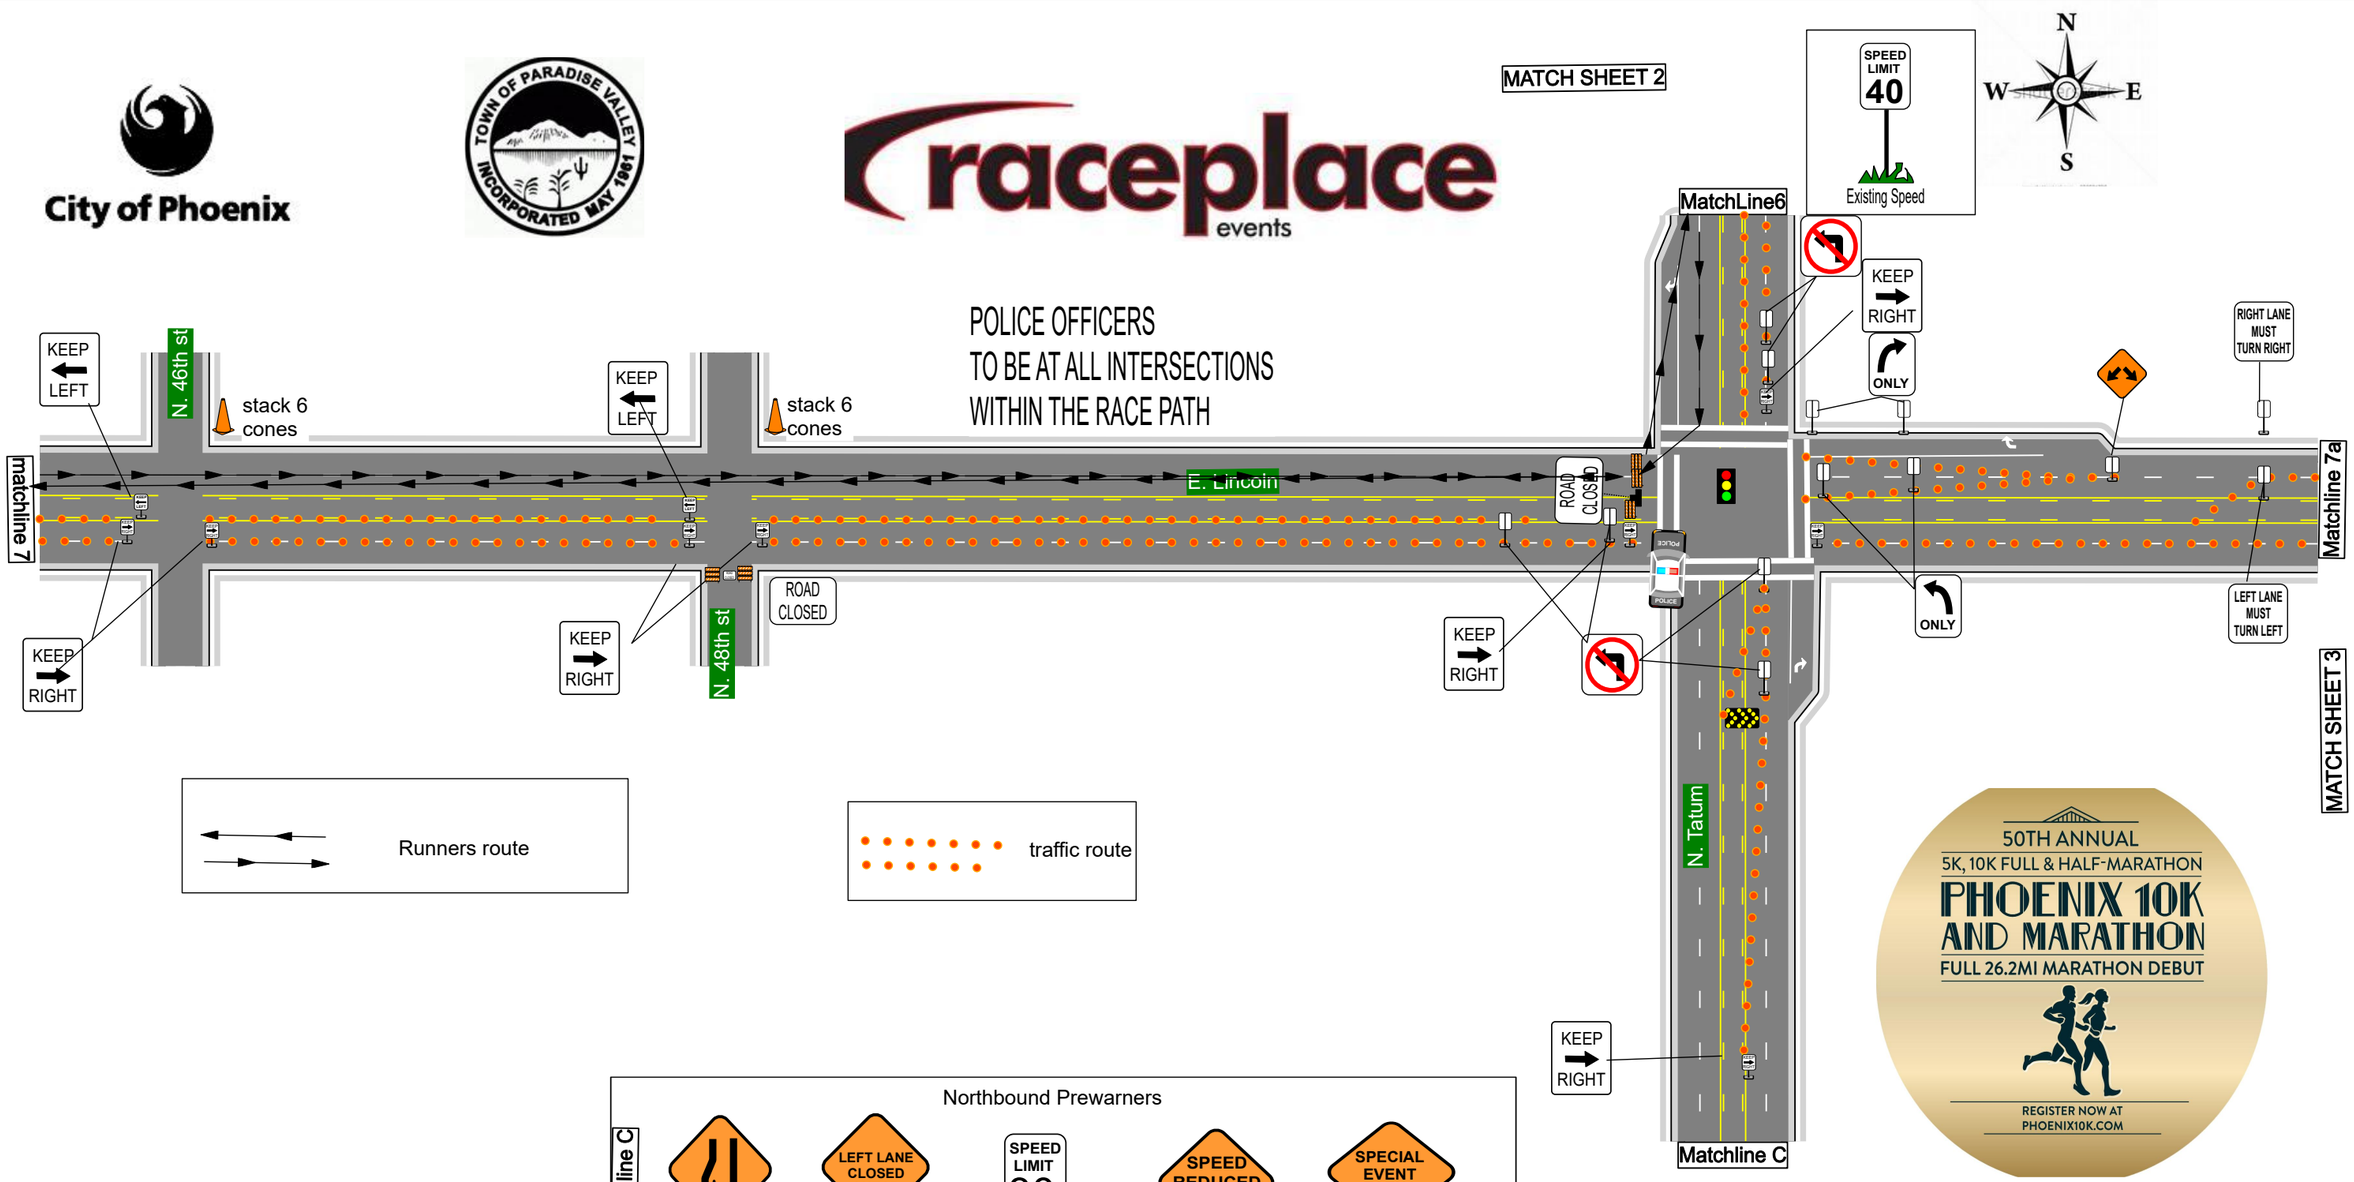

SHEET 4

GL Traffic

CITY: *Phoenix* TCP DESIGNER *Sean Thompson* *tcps@bullwaytraffic.com*
LOCATION: *24th st and Camelback* PERMIT # Job Name: **Phoenix 10K**
START DATE: **11/09/25** END DATE: **11/09/25**
WORK HOURS: ☐ 8:30 A.M - 3:30 P.M Mon.- Fri. ☐ 24 HOUR
☐ 8:00 P.M - 6:00 A.M Mon. - Fri. [X] OTHER **05:00am-02:00pm**
CONTRACTOR: *Race Place Events*
CONTACT PERSON: *Chris Giles* PHONE: *(602)320-8883*
EMAIL: *Chris@raceplaceevents.com*

THIS IS A VEHICULAR AND / OR PEDESTRIAN PLAN ONLY NOT TO SCALE. ALL APPLICABLE EQUIPMENT SHALL HAVE SANDBAGS & FLAGS.BUSINESS AND LOCAL ACCESS SHALL BE MAINTAINED WHEN POSSIBLE. CONFLICTING SIGNS SHALL BE COVERED WHILE TEMPORARY TRAFFIC CONTROL IS IN PLACE.BUMP SIGNS SHALL BE PLACED PRIOR TO ANY STEEL PLATES IN ROADWAY.

- VERTICAL PANEL
- TYPE ONE
- SIGN STAND
- ARROWBOARD
- WORK AREA

City of Phoenix

TOWN OF PARADISE VALLEY INCORPORATED MAY 1961


raceplace events

SPEED LIMIT 40
Existing Speed

N
W E
S

50TH ANNUAL
5K, 10K FULL & HALF-MARATHON
PHOENIX 10K AND MARATHON
FULL 26.2MI MARATHON DEBUT
REGISTER NOW AT PHOENIX10K.COM

POLICE OFFICERS
TO BE AT ALL INTERSECTIONS
WITHIN THE RACE PATH

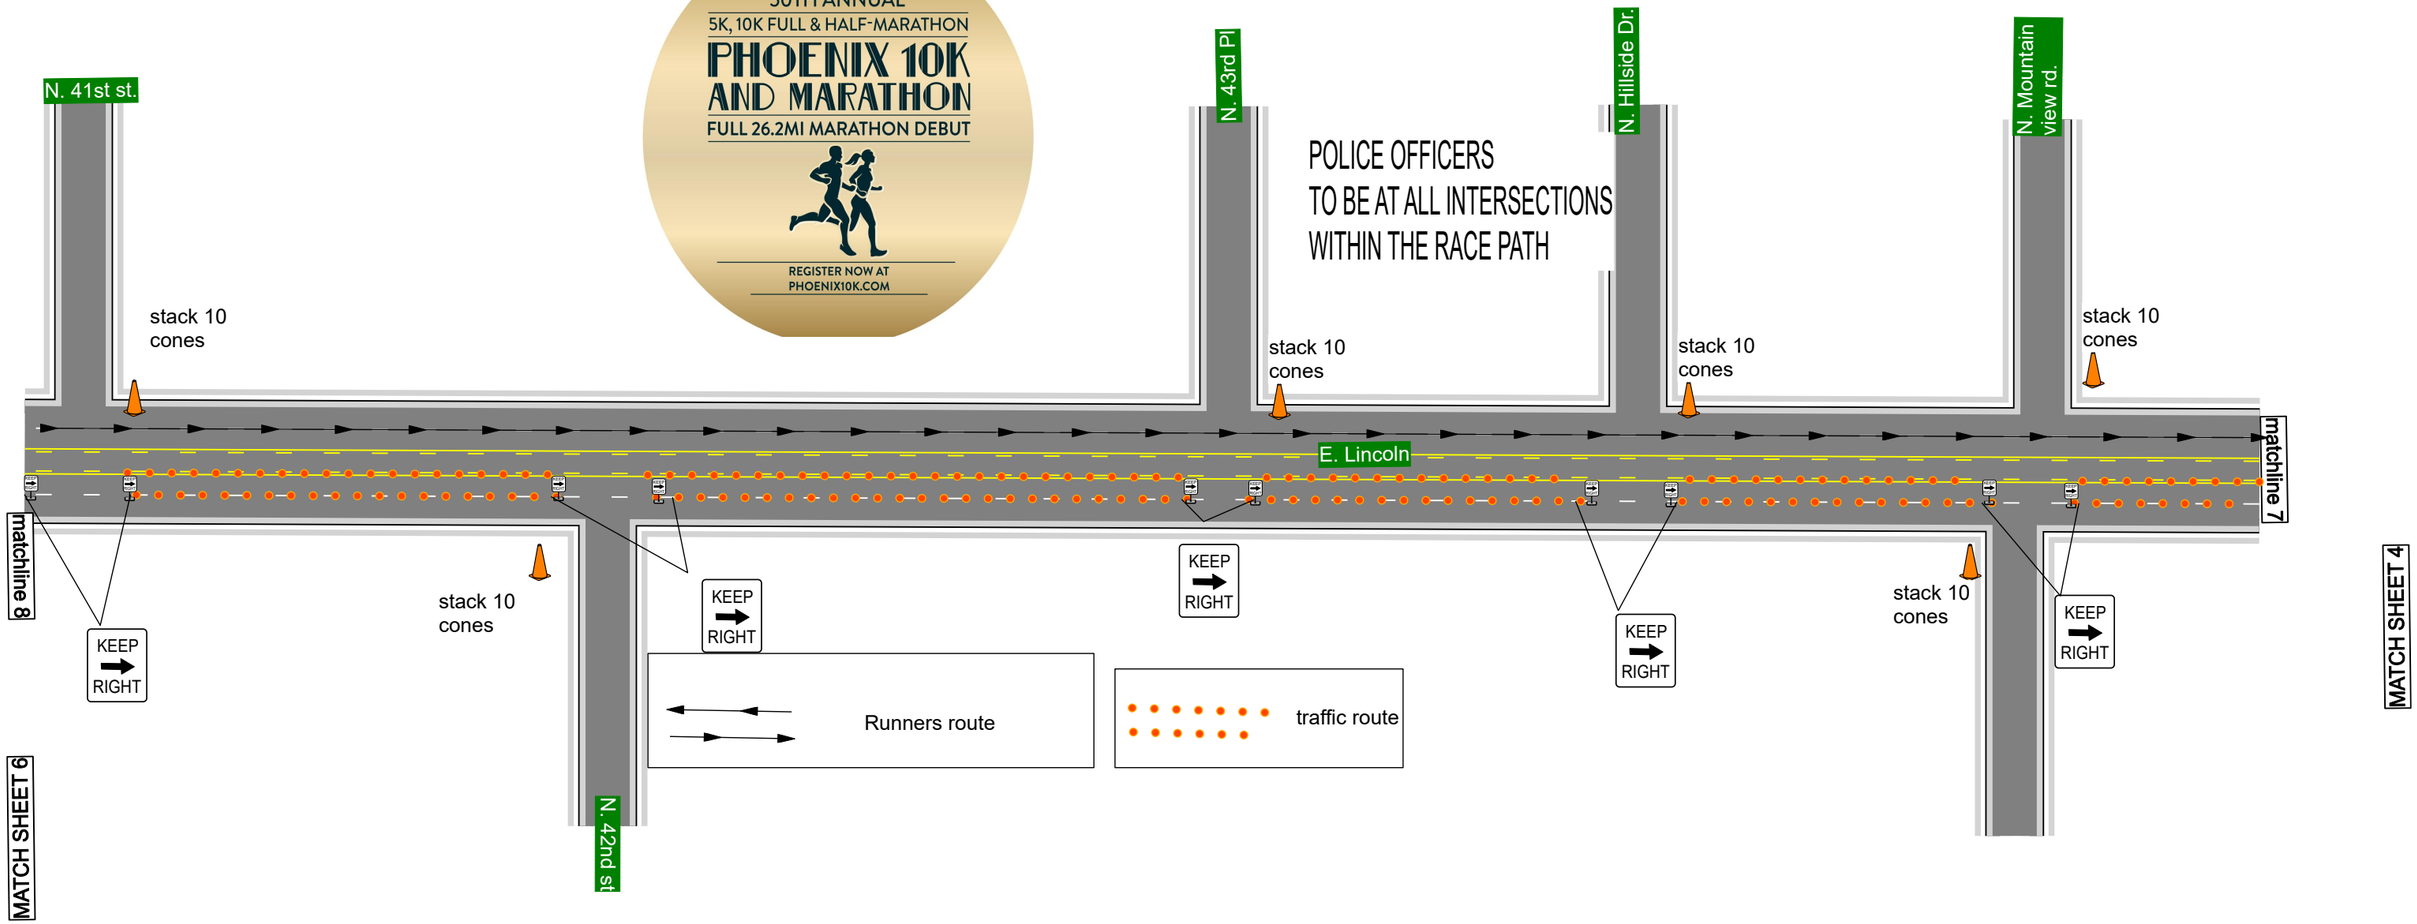

SHEET 5

GJ Traffic

CITY: *Phoenix* TCP DESIGNER *Sean Thompson* *tcps@bullwaytraffic.com*
LOCATION: *24th st and Camelback* PERMIT # _____ Job Name: *Phoenix 10K*
START DATE: *11/09/25* END DATE: *11/09/25*
WORK HOURS: ☐ 8:30 A.M - 3:30 P.M Mon.- Fri. ☐ 24 HOUR
☐ 8:00 P.M - 6:00 A.M Mon. - Fri. ☒ OTHER *05:00am-02:00pm*
CONTRACTOR: *Race Place Events*
CONTACT PERSON: *Chris Giles* PHONE: *(602)320-8883*
EMAIL: *Chris@raceplaceevents.com*

THIS IS A VEHICULAR AND / OR PEDESTRIAN PLAN ONLY NOT TO SCALE. ALL APPLICABLE EQUIPMENT SHALL HAVE SANDBAGS & FLAGS.BUSINESS AND LOCAL ACCESS SHALL BE MAINTAINED WHEN POSSIBLE. CONFLICTING SIGNS SHALL BE COVERED WHILE TEMPORARY TRAFFIC CONTROL IS IN PLACE.BUMP SIGNS SHALL BE PLACED PRIOR TO ANY STEEL PLATES IN ROADWAY.

- VERTICAL PANEL
- TYPE ONE
- SIGN STAND
- ARROWBOARD
- WORK AREA

City of Phoenix


TOWN OF PARADISE VALLEY INCORPORATED MAY 1961

raceplace events

SPEED LIMIT 40
Existing Speed

N
W E
S

POLICE OFFICERS TO BE AT ALL INTERSECTIONS WITHIN THE RACE PATH

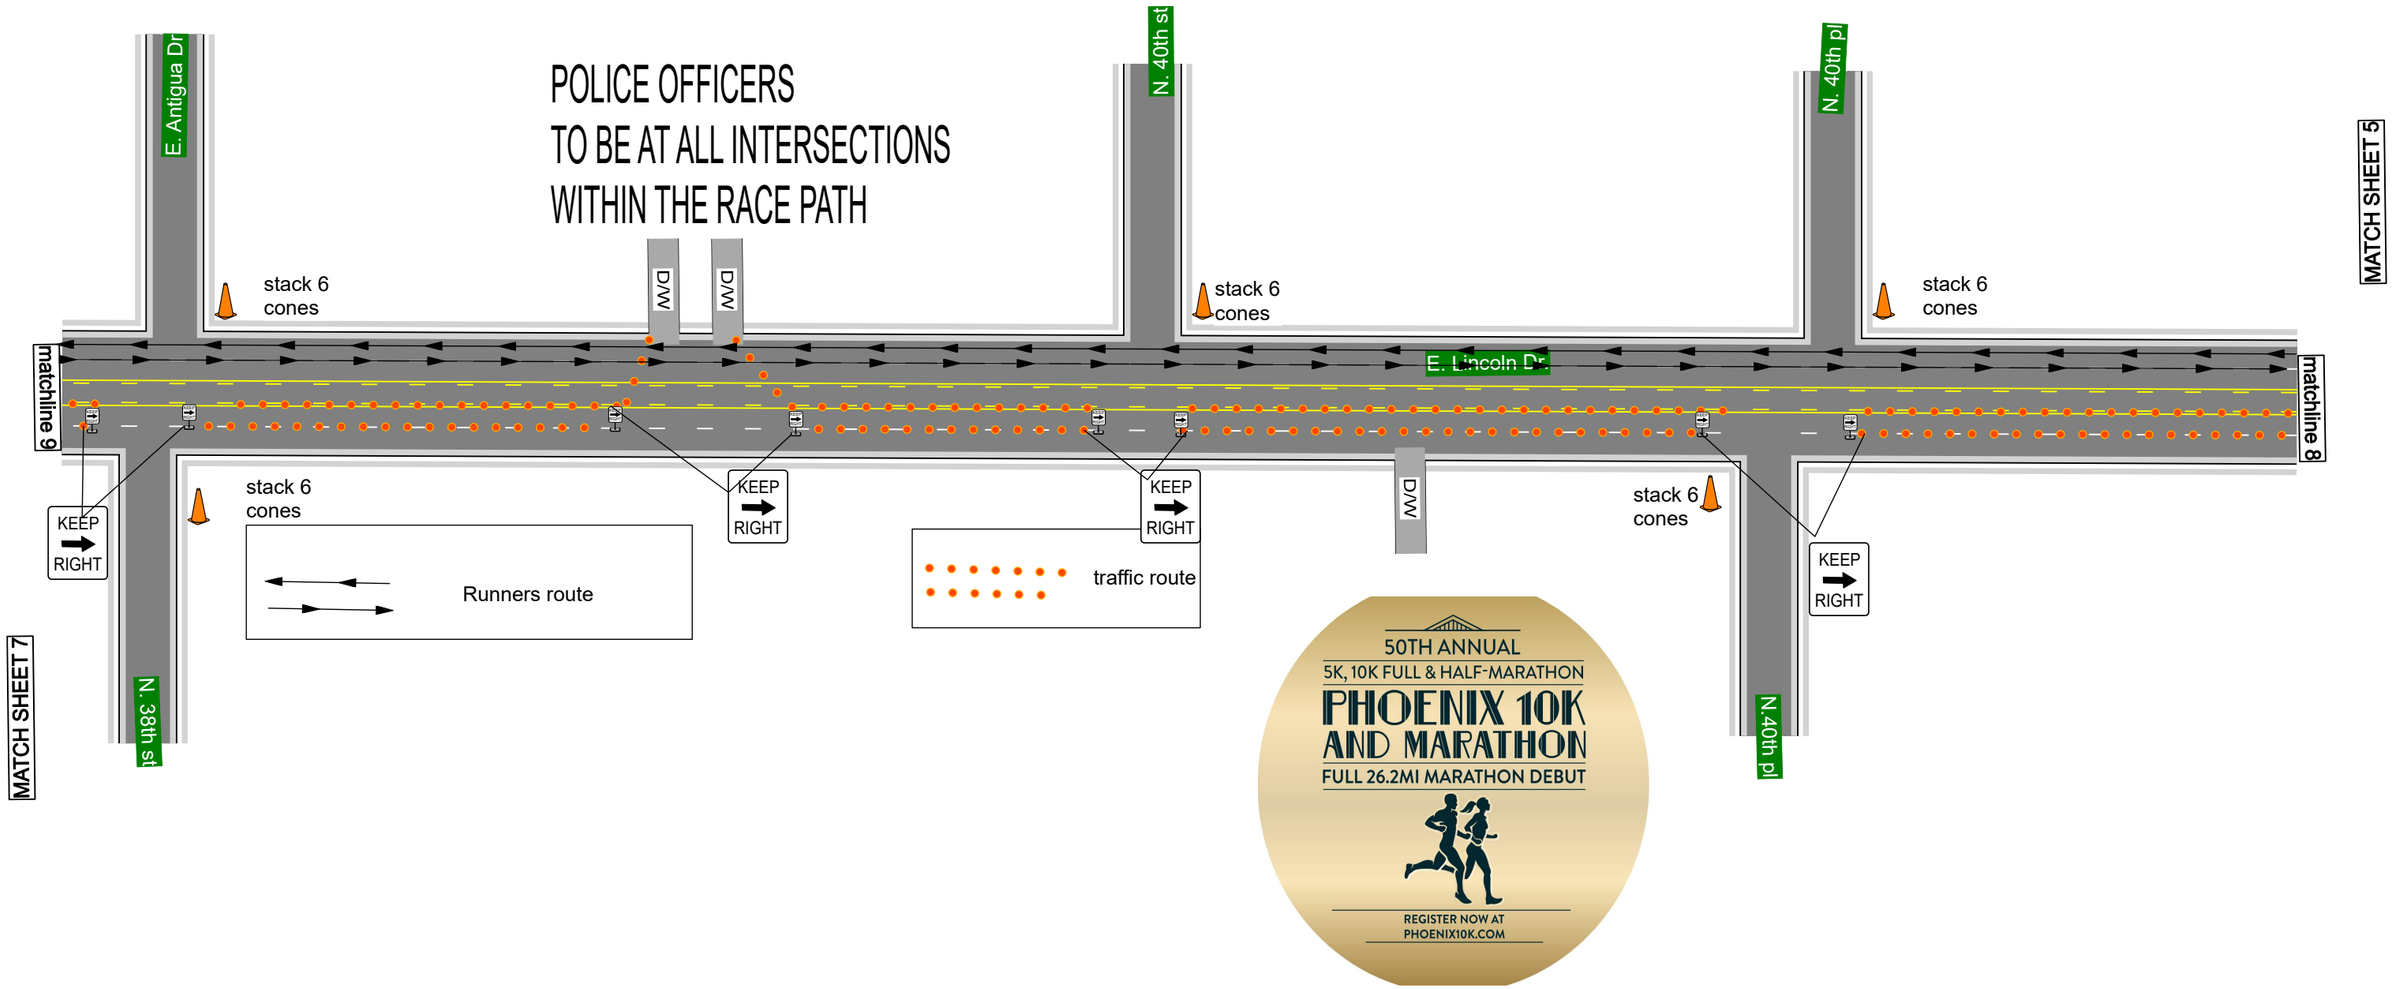

SHEET 6

GL Traffic

CITY: *Phoenix* TCP DESIGNER *Sean Thompson* *tcps@bullwaytraffic.com*
LOCATION: *24th st and Camelback* PERMIT #_____ Job Name: *Phoenix 10K*
START DATE: *11/09/25* END DATE: *11/09/25*
WORK HOURS: ☐ 8:30 A.M - 3:30 P.M Mon.- Fri. ☐ 24 HOUR
☐ 8:00 P.M - 6:00 A.M Mon. - Fri. ☒ OTHER **05:00am-02:00pm**
CONTRACTOR: *Race Place Events*
CONTACT PERSON: *Chris Giles* PHONE: *(602)320-8883*
EMAIL: *Chris@raceplaceevents.com*

THIS IS A VEHICULAR AND / OR PEDESTRIAN PLAN ONLY NOT TO SCALE. ALL APPLICABLE EQUIPMENT SHALL HAVE SANDBAGS & FLAGS.BUSINESS AND LOCAL ACCESS SHALL BE MAINTAINED WHEN POSSIBLE. CONFLICTING SIGNS SHALL BE COVERED WHILE TEMPORARY TRAFFIC CONTROL IS IN PLACE.BUMP SIGNS SHALL BE PLACED PRIOR TO ANY STEEL PLATES IN ROADWAY.

- VERTICAL PANEL
- TYPE ONE
- SIGN STAND
- ARROWBOARD
- WORK AREA

City of Phoenix

TOWN OF PARADISE VALLEY INCORPORATED MAY 1961


raceplace events

50TH ANNUAL
5K, 10K FULL & HALF-MARATHON
PHOENIX 10K AND MARATHON
FULL 26.2MI MARATHON DEBUT
REGISTER NOW AT PHOENIX10K.COM

SPEED LIMIT 40
Existing Speed

N
W E
S

POLICE OFFICERS
TO BE AT ALL INTERSECTIONS
WITHIN THE RACE PATH

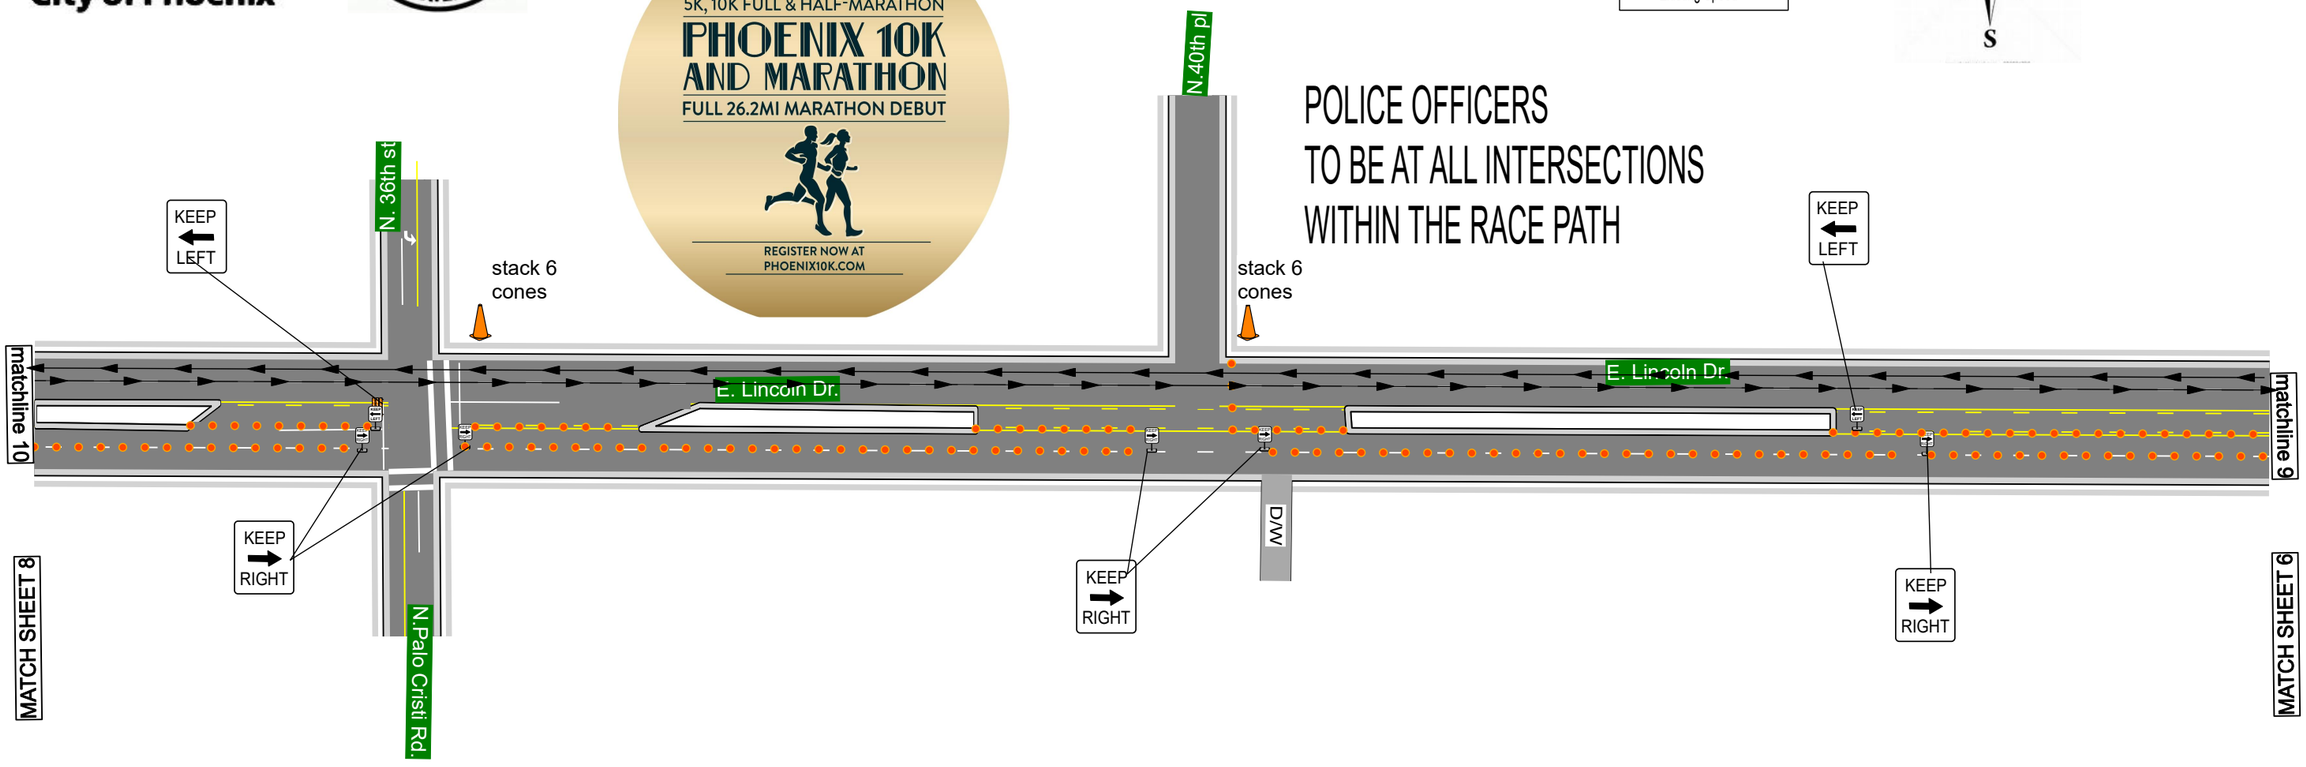

traffic route

Runners route

SHEET 7

GL Traffic

CITY: Phoenix TCP DESIGNER Sean Thompson tcps@bullwaytraffic.com
LOCATION: 24th st and Camelback PERMIT # Job Name: Phoenix 10K
START DATE: 11/09/25 END DATE: 11/09/25
WORK HOURS: ☐ 8:30 A.M - 3:30 P.M Mon.- Fri. ☐ 24 HOUR
☐ 8:00 P.M - 6:00 A.M Mon. - Fri. ☒ OTHER 05:00am-02:00pm
CONTRACTOR: Race Place Events
CONTACT PERSON: Chris Giles PHONE: (602)320-8883
EMAIL: Chris@raceplaceevents.com

THIS IS A VEHICULAR AND / OR PEDESTRIAN PLAN ONLY NOT TO SCALE. ALL APPLICABLE EQUIPMENT SHALL HAVE SANDBAGS & FLAGS.BUSINESS AND LOCAL ACCESS SHALL BE MAINTAINED WHEN POSSIBLE. CONFLICTING SIGNS SHALL BE COVERED WHILE TEMPORARY TRAFFIC CONTROL IS IN PLACE.BUMP SIGNS SHALL BE PLACED PRIOR TO ANY STEEL PLATES IN ROADWAY.

- VERTICAL PANEL
- TYPE ONE
- SIGN STAND
- ARROWBOARD
- WORK AREA

raceplace events

City of Phoenix

TOWN OF PARADISE VALLEY INCORPORATED MAY 1961


Runners route

50TH ANNUAL
5K, 10K FULL & HALF-MARATHON
PHOENIX 10K AND MARATHON
FULL 26.2MI MARATHON DEBUT
REGISTER NOW AT PHOENIX10K.COM

SPEED LIMIT 40
Existing Speed

N
W E
S

POLICE OFFICERS
TO BE AT ALL INTERSECTIONS
WITHIN THE RACE PATH

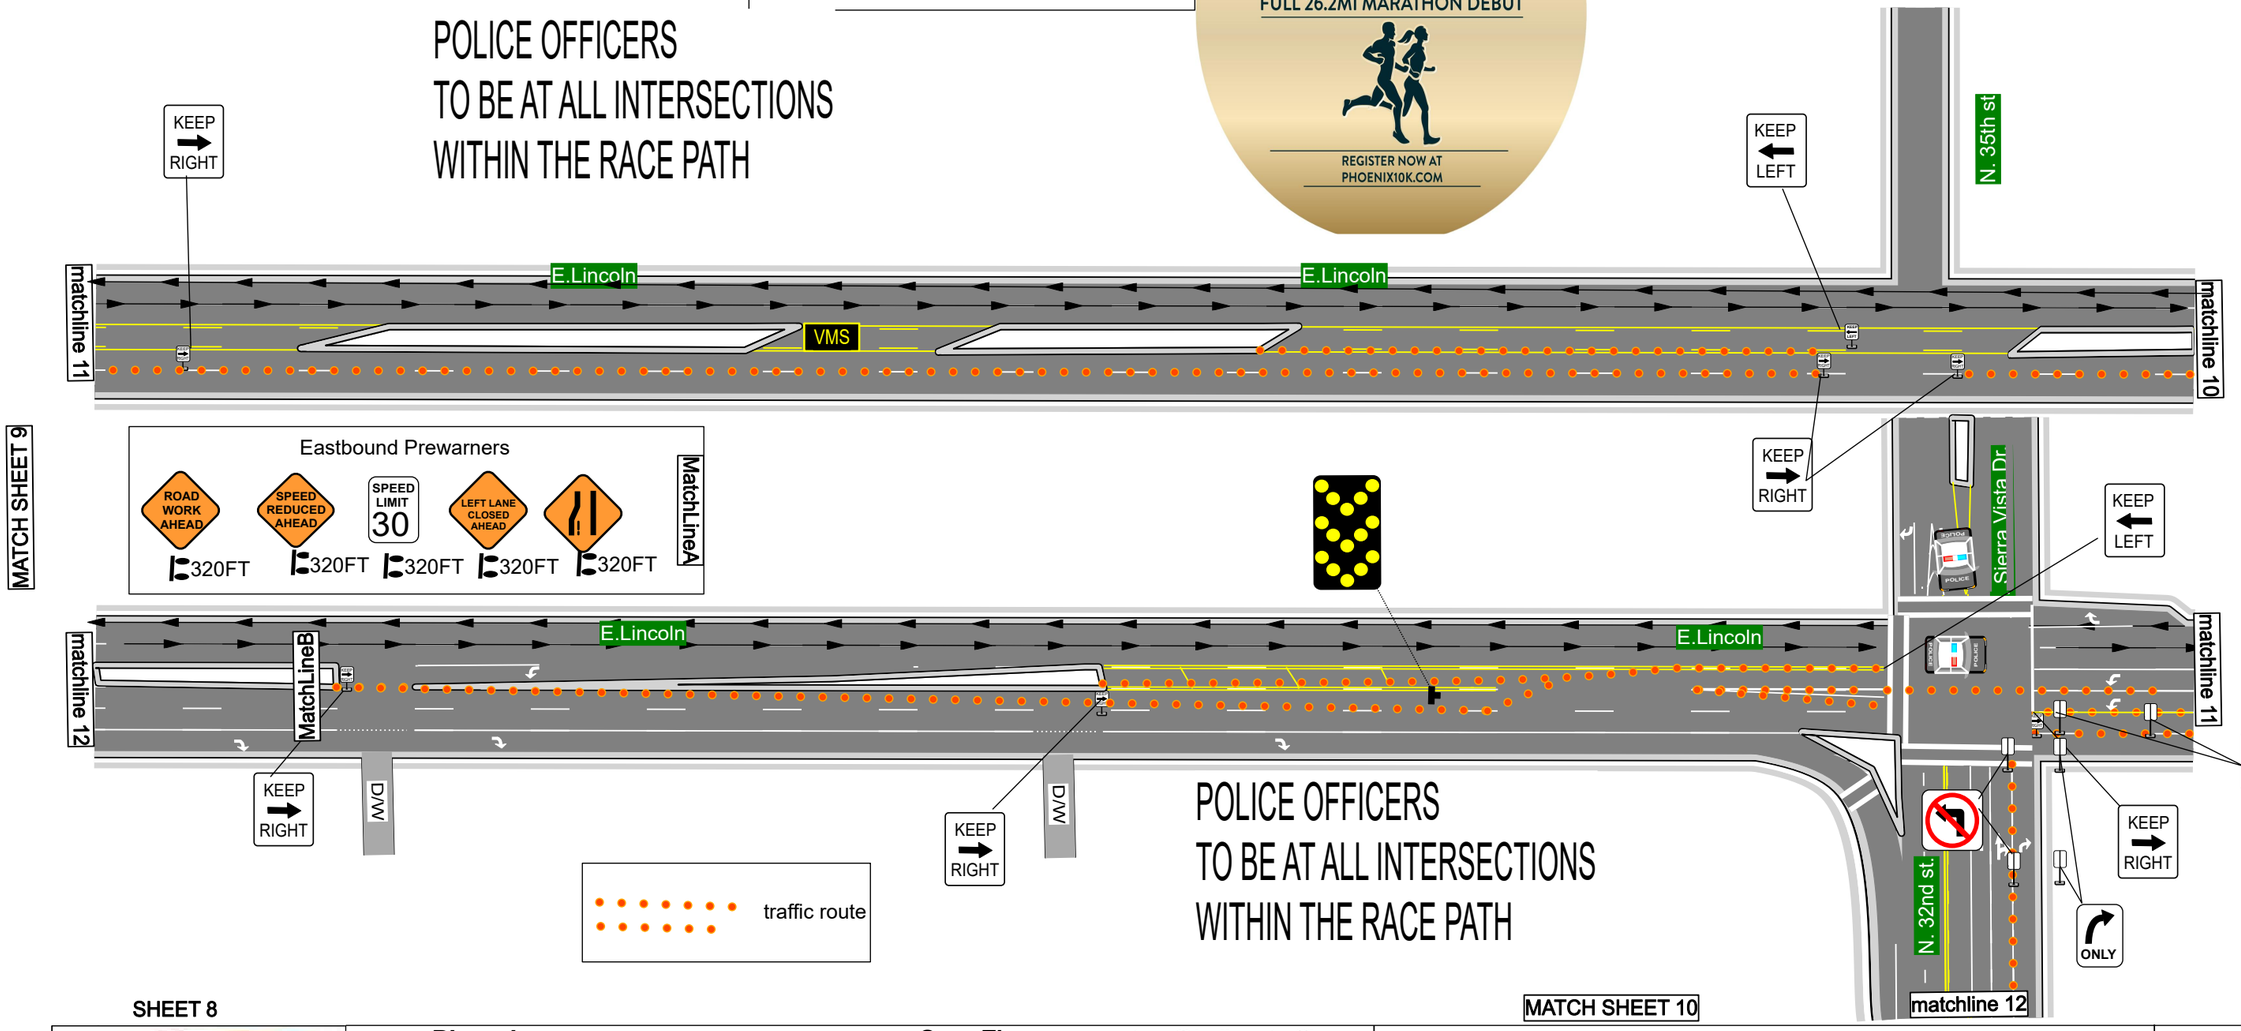

POLICE OFFICERS
TO BE AT ALL INTERSECTIONS
WITHIN THE RACE PATH

SHEET 8

MATCH SHEET 10


GG Traffic


CITY: *Phoenix* TCP DESIGNER *Sean Thompson* *tcps@bullwaytraffic.com*
LOCATION: *24th st and Camelback* PERMIT # _____ Job Name: *Phoenix 10K*
START DATE: *11/09/25* END DATE: *11/09/25*
WORK HOURS: ☐ 8:30 A.M - 3:30 P.M Mon.- Fri. ☐ 24 HOUR
☐ 8:00 P.M - 6:00 A.M Mon. - Fri. ☒ OTHER *05:00am-02:00pm*
CONTRACTOR: *Race Place Events*
CONTACT PERSON: *Chris Giles* PHONE: *(602)320-8883*
EMAIL: *Chris@raceplaceevents.com*


THIS IS A VEHICULAR AND / OR PEDESTRIAN PLAN ONLY NOT TO SCALE. ALL APPLICABLE EQUIPMENT SHALL HAVE SANDBAGS & FLAGS.BUSINESS AND LOCAL ACCESS SHALL BE MAINTAINED WHEN POSSIBLE. CONFLICTING SIGNS SHALL BE COVERED WHILE TEMPORARY TRAFFIC CONTROL IS IN PLACE.BUMP SIGNS SHALL BE PLACED PRIOR TO ANY STEEL PLATES IN ROADWAY.


- VERTICAL PANEL
- TYPE ONE
- SIGN STAND
- ARROWBOARD
- WORK AREA

MATCH SHEET 8

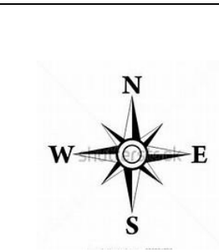

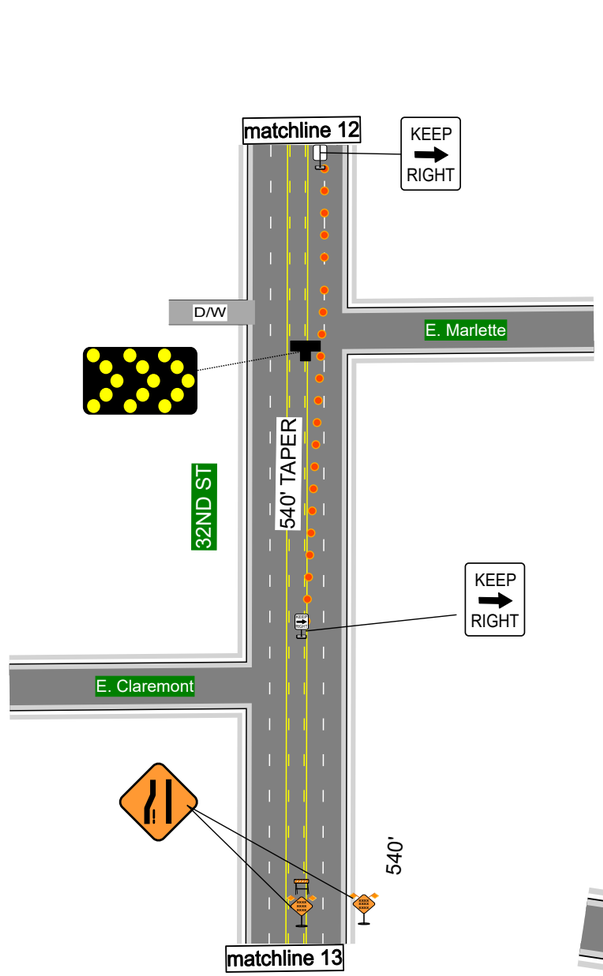

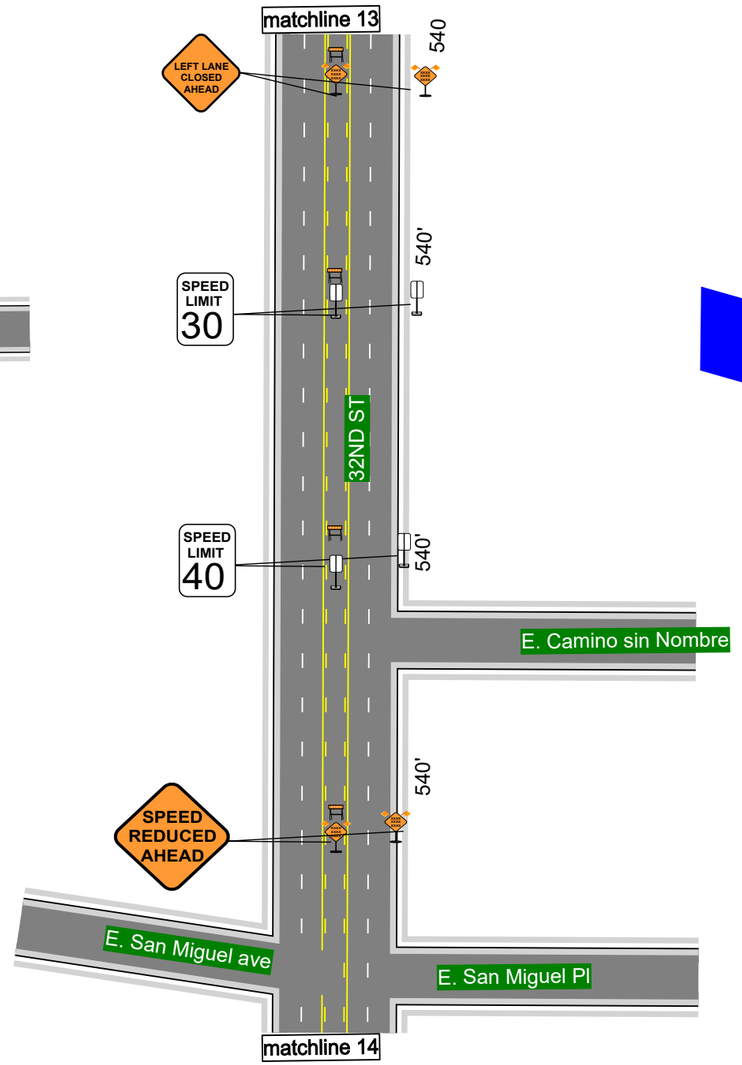

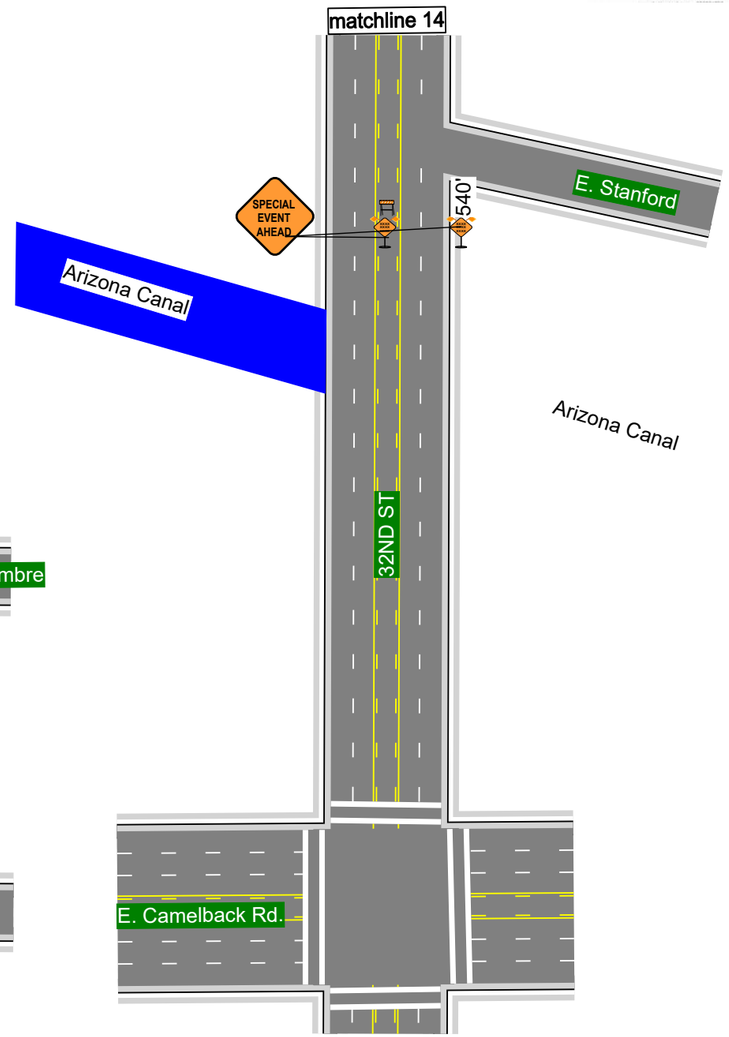

POLICE OFFICERS TO BE AT ALL INTERSECTIONS WITHIN THE RACE PATH

SHEET 10

Traffic

CITY: ***Phoenix*** TCP DESIGNER ***Sean Thompson*** ***tcps@bullwaytraffic.com***
LOCATION: ***24th st and Camelback*** PERMIT # _____ Job Name: ***Phoenix 10K***
START DATE: ***11/09/25*** END DATE: ***11/09/25***
WORK HOURS: [ ] 8:30 A.M - 3:30 P.M Mon.- Fri. [ ] 24 HOUR
[ ] 8:00 P.M - 6:00 A.M Mon. - Fri. [X] OTHER **05:00am-02:00pm**
CONTRACTOR: ***Race Place Events***
CONTACT PERSON: ***Chris Giles*** PHONE: ***(602)320-8883***
EMAIL: ***Chris@raceplaceevents.com***

THIS IS A VEHICULAR AND / OR PEDESTRIAN PLAN ONLY NOT TO SCALE. ALL APPLICABLE EQUIPMENT SHALL HAVE SANDBAGS & FLAGS.BUSINESS AND LOCAL ACCESS SHALL BE MAINTAINED WHEN POSSIBLE. CONFLICTING SIGNS SHALL BE COVERED WHILE TEMPORARY TRAFFIC CONTROL IS IN PLACE.BUMP SIGNS SHALL BE PLACED PRIOR TO ANY STEEL PLATES IN ROADWAY.

- VERTICAL PANEL
- TYPE ONE
- SIGN STAND
- ARROWBOARD
- WORK AREA


City of Phoenix

TOWN OF PARADISE VALLEY INCORPORATED MAY 1961

raceplace events

SPEED LIMIT 40
Existing Speed

N
W E
S

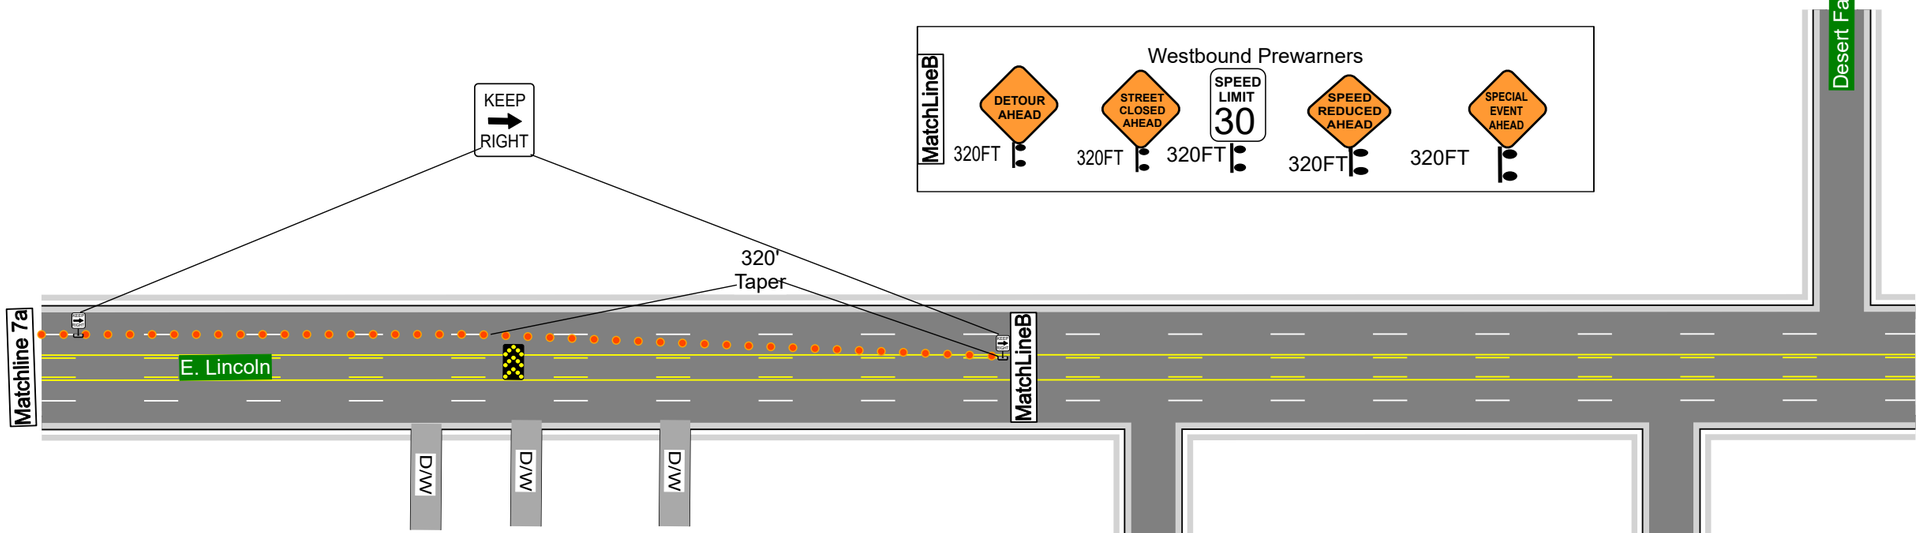

POLICE OFFICERS
TO BE AT ALL INTERSECTIONS
WITHIN THE RACE PATH



SHEET 3

GJ Traffic

CITY: *Phoenix* TCP DESIGNER *Sean Thompson* *tcps@bullwaytraffic.com*
LOCATION: *24th st and Camelback* PERMIT # Job Name: *Phoenix 10K*
START DATE: *11/09/25* END DATE: *11/09/25*
WORK HOURS: ☐ 8:30 A.M - 3:30 P.M Mon.- Fri. ☐ 24 HOUR
☐ 8:00 P.M - 6:00 A.M Mon. - Fri. ☒ OTHER *05:00am-02:00pm*
CONTRACTOR: *Race Place Events*
CONTACT PERSON: *Chris Giles* PHONE: *(602)320-8883*
EMAIL: *Chris@raceplaceevents.com*


THIS IS A VEHICULAR AND / OR PEDESTRIAN PLAN ONLY NOT TO SCALE. ALL APPLICABLE EQUIPMENT SHALL HAVE SANDBAGS & FLAGS.BUSINESS AND LOCAL ACCESS SHALL BE MAINTAINED WHEN POSSIBLE. CONFLICTING SIGNS SHALL BE COVERED WHILE TEMPORARY TRAFFIC CONTROL IS IN PLACE.BUMP SIGNS SHALL BE PLACED PRIOR TO ANY STEEL PLATES IN ROADWAY.


VERTICAL PANEL
TYPE ONE
SIGN STAND
ARROWBOARD
WORK AREA

raceplace events

City of Phoenix



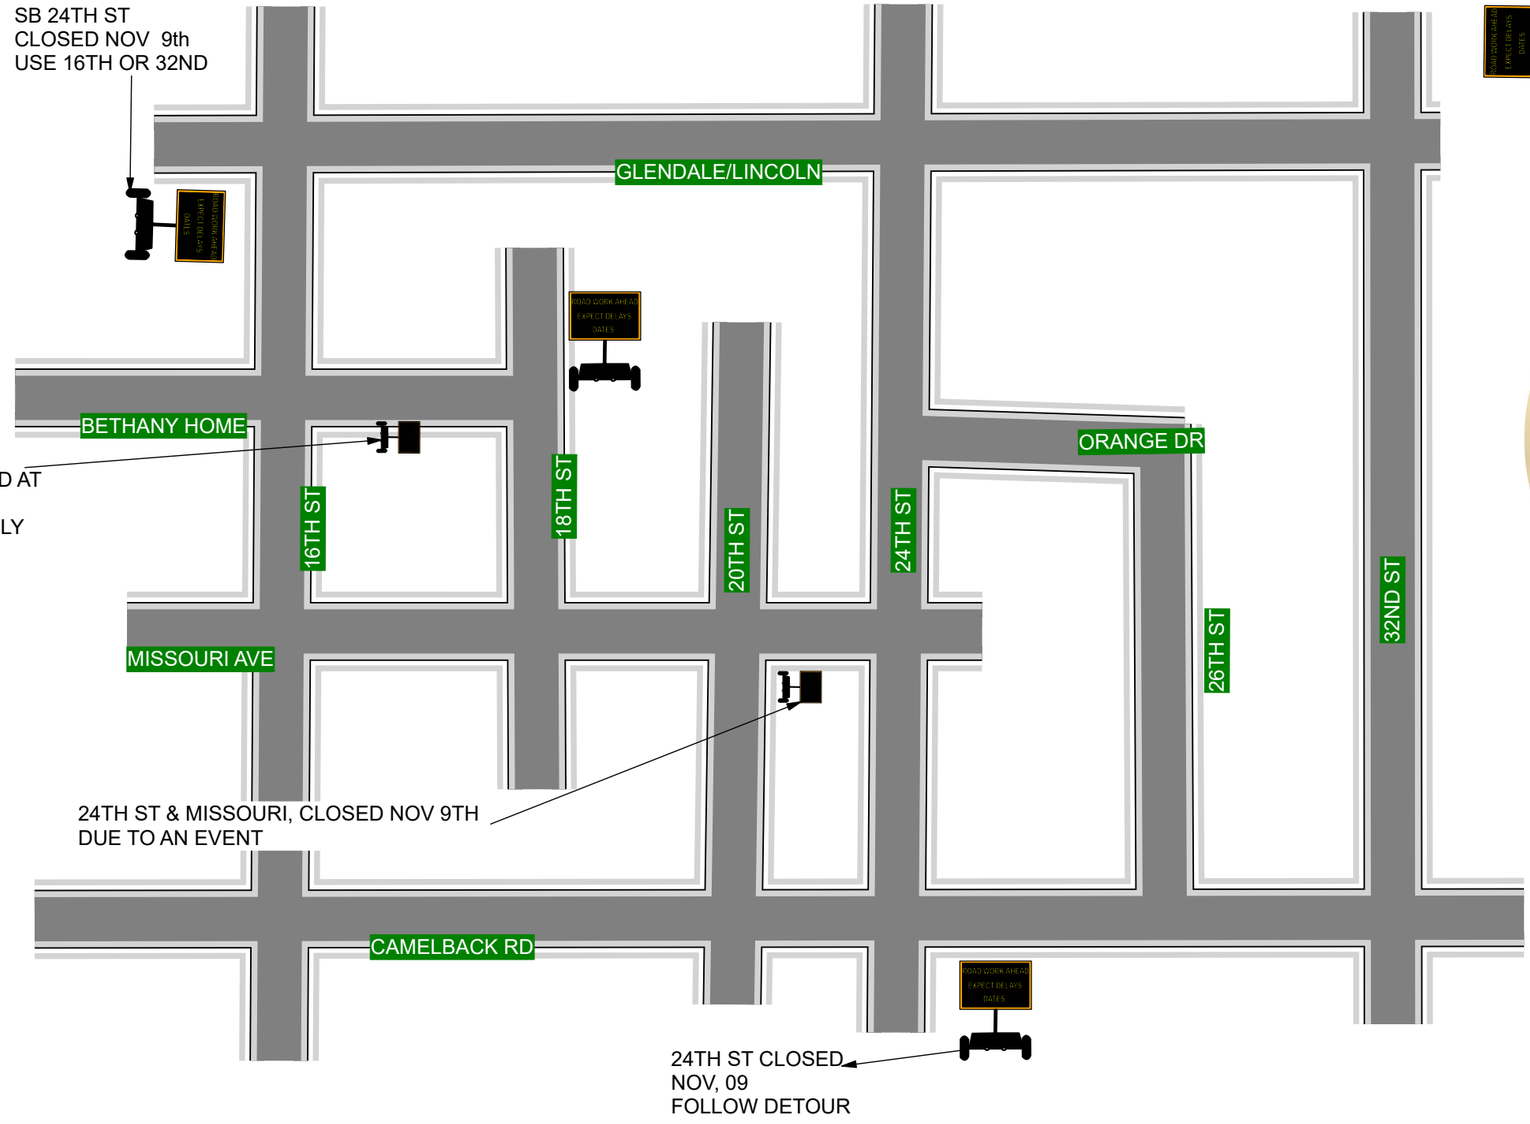

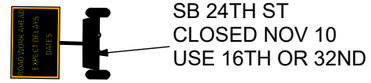



GJ Traffic

CITY: *Phoenix* TCP DESIGNER *Sean Thompson* *tcps@bullwaytraffic.com*
LOCATION: *24th st and Camelback* PERMIT # _____ Job Name: **Phoenix 10K**
START DATE: **11/09/25** END DATE: **11/09/25**
WORK HOURS: ☐ 8:30 A.M - 3:30 P.M Mon.- Fri. ☐ 24 HOUR
☐ 8:00 P.M - 6:00 A.M Mon. - Fri. ☒ OTHER **05:00am-02:00pm**
CONTRACTOR: *Race Place Events*
CONTACT PERSON: *Chris Giles* PHONE: *(602)320-8883*
EMAIL: *Chris@raceplaceevents.com*

THIS IS A VEHICULAR AND / OR PEDESTRIAN PLAN ONLY NOT TO SCALE. ALL APPLICABLE EQUIPMENT SHALL HAVE SANDBAGS & FLAGS.BUSINESS AND LOCAL ACCESS SHALL BE MAINTAINED WHEN POSSIBLE. CONFLICTING SIGNS SHALL BE COVERED WHILE TEMPORARY TRAFFIC CONTROL IS IN PLACE.BUMP SIGNS SHALL BE PLACED PRIOR TO ANY STEEL PLATES IN ROADWAY.

- VERTICAL PANEL
- TYPE ONE
- SIGN STAND
- ARROWBOARD
- WORK AREA

City of Phoenix


raceplace events

SPEED LIMIT 40

Existing Speed

N W E S

POLICE OFFICERS
TO BE AT ALL INTERSECTIONS
WITHIN THE RACE PATH

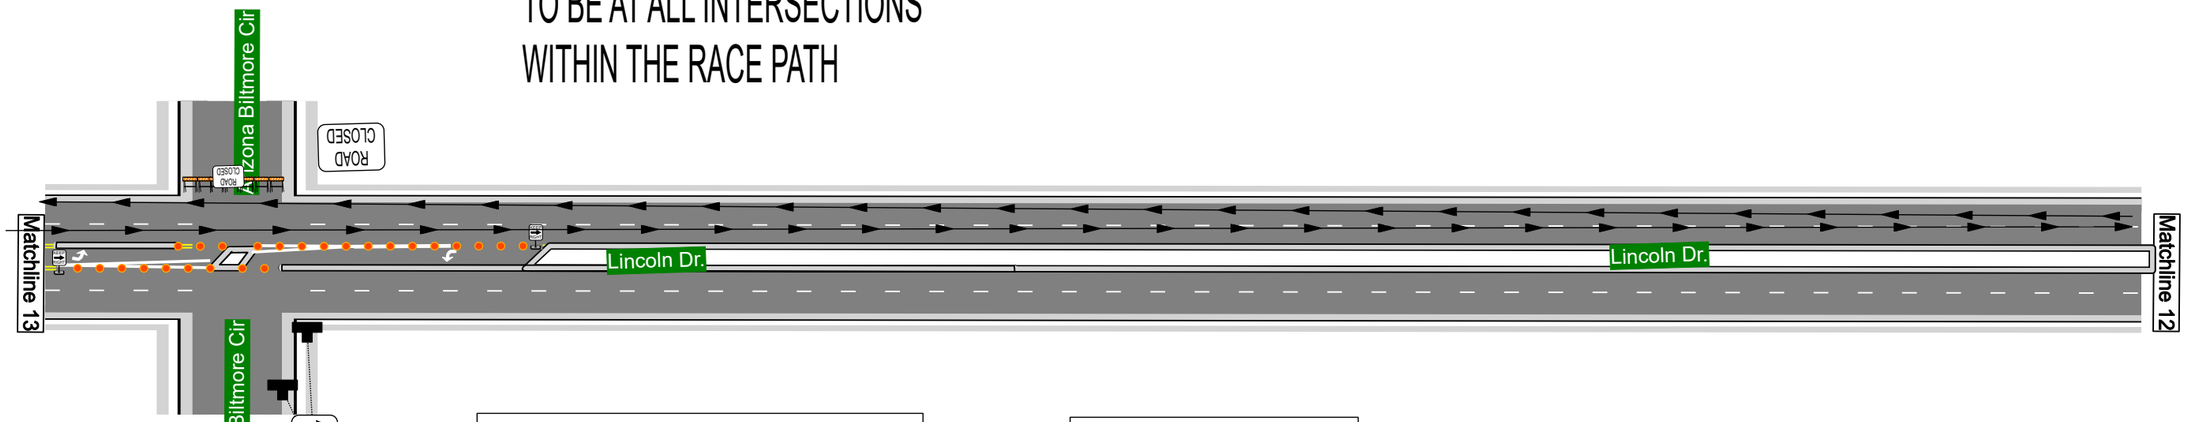

Runners route

traffic route

MATCH SHEET 12

MATCH SHEET 8



SHEET 9

GJ Traffic

CITY: *Phoenix* TCP DESIGNER *Sean Thompson* *tcps@bullwaytraffic.com*
LOCATION: *24th st and Camelback* PERMIT # Job Name: *Phoenix 10K*
START DATE: *11/09/25* END DATE: *11/09/25*
WORK HOURS: ☐ 8:30 A.M - 3:30 P.M Mon.- Fri. ☐ 24 HOUR
☐ 8:00 P.M - 6:00 A.M Mon. - Fri. ☒ OTHER *05:00am-02:00pm*
CONTRACTOR: *Race Place Events*
CONTACT PERSON: *Chris Giles* PHONE: *(602)320-8883*
EMAIL: *Chris@raceplaceevents.com*


THIS IS A VEHICULAR AND / OR PEDESTRIAN PLAN ONLY NOT TO SCALE. ALL APPLICABLE EQUIPMENT SHALL HAVE SANDBAGS & FLAGS.BUSINESS AND LOCAL ACCESS SHALL BE MAINTAINED WHEN POSSIBLE. CONFLICTING SIGNS SHALL BE COVERED WHILE TEMPORARY TRAFFIC CONTROL IS IN PLACE.BUMP SIGNS SHALL BE PLACED PRIOR TO ANY STEEL PLATES IN ROADWAY.

- VERTICAL PANEL
- TYPE ONE
- SIGN STAND
- ARROWBOARD
- WORK AREA

City of Phoenix

raceplace events



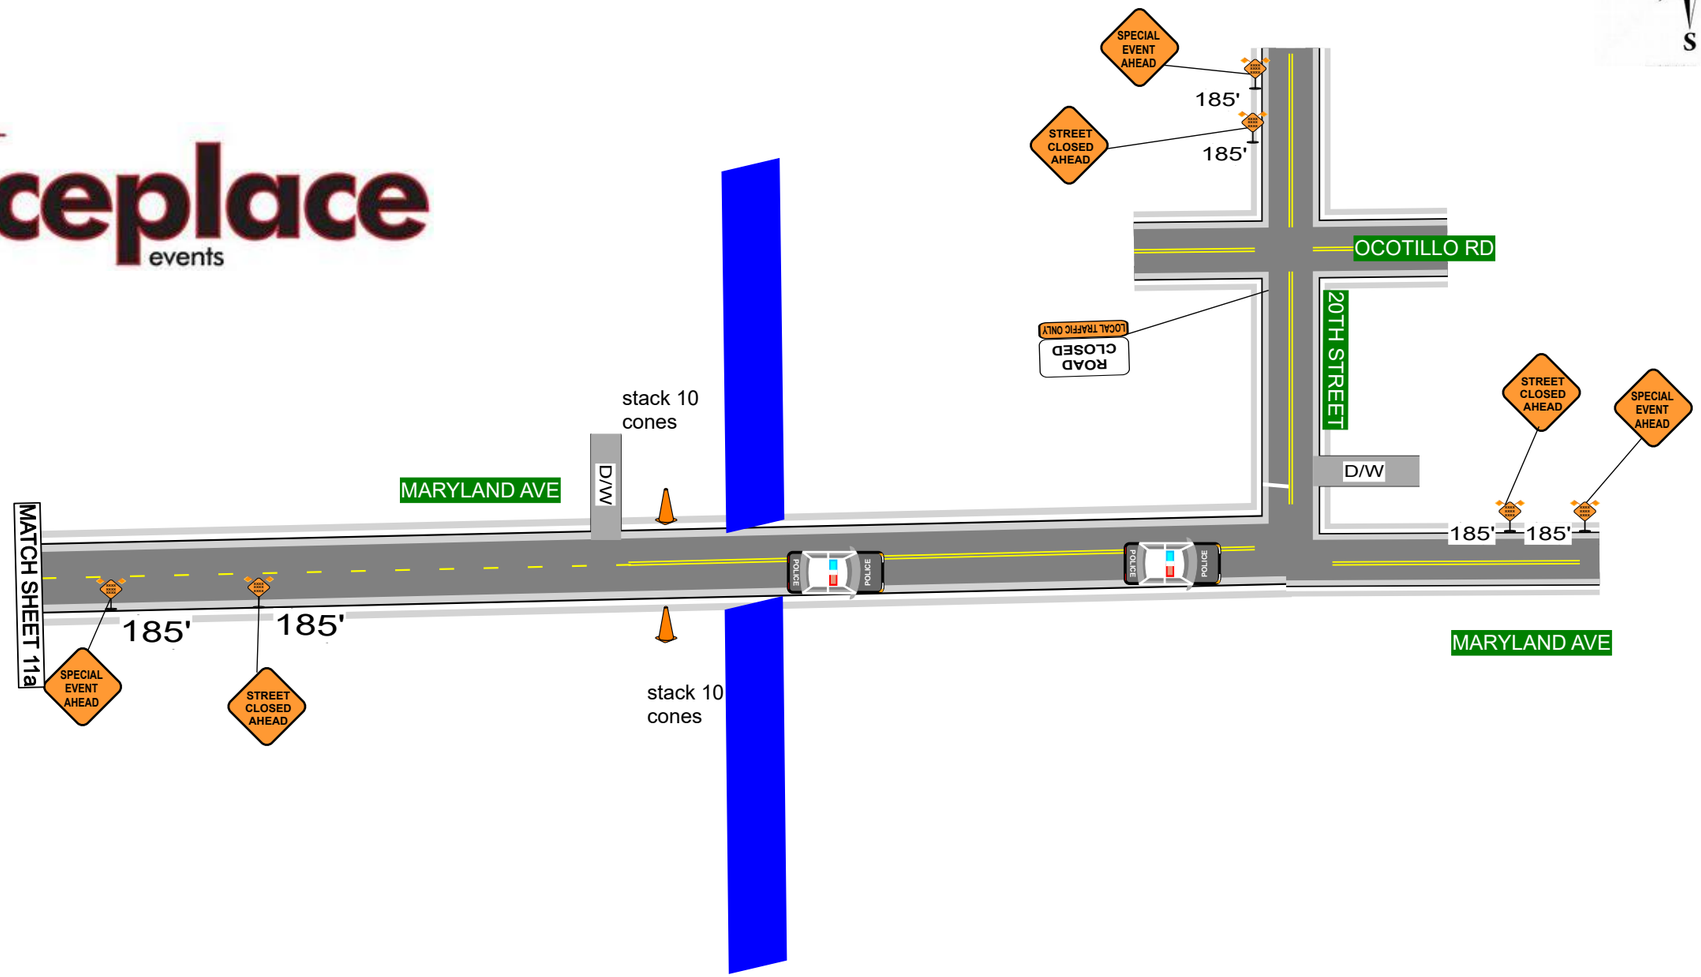

SHEET 11

TRAFFIC

Date: 09/24/25 **Author:** SeanThompson:Sean@gonzaleztraffic.com, 928-500-7477 office number **Project:** Phoenix marathon
Contractor: Raceplace Events **Contact:** Chris Giles **Contact Number:** 602-320-8883
Jurisdiction: Phoenix **job Name:** Phoenix Marathon **Times:** 0500am-0200pm
Start & End Date: 11/09/2025 **Email:** Chris@Raceplaceevents.com

Comments:
PLAN IS NOT TO SCALE AND REPRESENT CONCEPT ONLY. FIELD ADJUSTMENTS MAY BE REQUSTED
DEVICE SPACING: 40' IN TAPERS, 20' ACROSS RAMPS, AND 80' IN TANGENTS

- 28" cones
- TYPE ONE
- SIGN STAND
- High Level
- WORK AREA



MATCH SHEET 14

City of Phoenix

raceplace events

MatchLine3

MatchLine2

Runners route

PASADENA RD

ORANGE RD.

125'

SPECIAL EVENT AHEAD

ROAD CLOSED

24TH STREET

POLICE OFFICERS
TO BE AT ALL INTERSECTIONS
WITHIN THE RACE PATH

POLICE OFFICERS
TO BE AT ALL INTERSECTIONS
WITHIN THE RACE PATH

STREET CLOSED
DETOUR

320' sign spacing

CAMELBACK RD.

DETOUR

SHEET 15

ESPLANADE LN.

KEEP LEFT

KEEP RIGHT

320' Taper

ELM ST.

HIGHLAND AVE

Matchline 1

CENTER LANE CLOSED AHEAD

STREET CLOSED AHEAD

Matchline 1

320' sign spacing

320' sign spacing

320' sign spacing

Runners route

28" cones

TYPE ONE

SIGN STAND

High Level

WORK AREA

SPEED LIMIT 40

Existing Speed

TRAFFIC

Date: 09/24/25 **Author:** SeanThompson:Sean@gonzaleztraffic.com, 928-500-7477 office number **Project:** Phoenix marathon
Contractor: Raceplace Events **Contact:** Chris Giles **Contact Number:** 602-320-8883
Jurisdiction: Phoenix **job Name:** Phoenix Marathon **Times:** 0500am-0200pm
Start & End Date: 11/09/2025 **Email:** Chris@Raceplaceevents.com

Comments:
PLAN IS NOT TO SCALE AND REPRESENT CONCEPT ONLY. FIELD ADJUSTMENTS MAY BE REQUSTED
DEVICE SPACING: 40' IN TAPERS, 20' ACROSS RAMPS, AND 80' IN TANGENTS

TRAFFIC

MATCH SHEET 12

raceplace events


Southbound Prewarners

100ft SPECIAL EVENT AHEAD

100ft STREET CLOSED AHEAD


MatchLine B

VMS

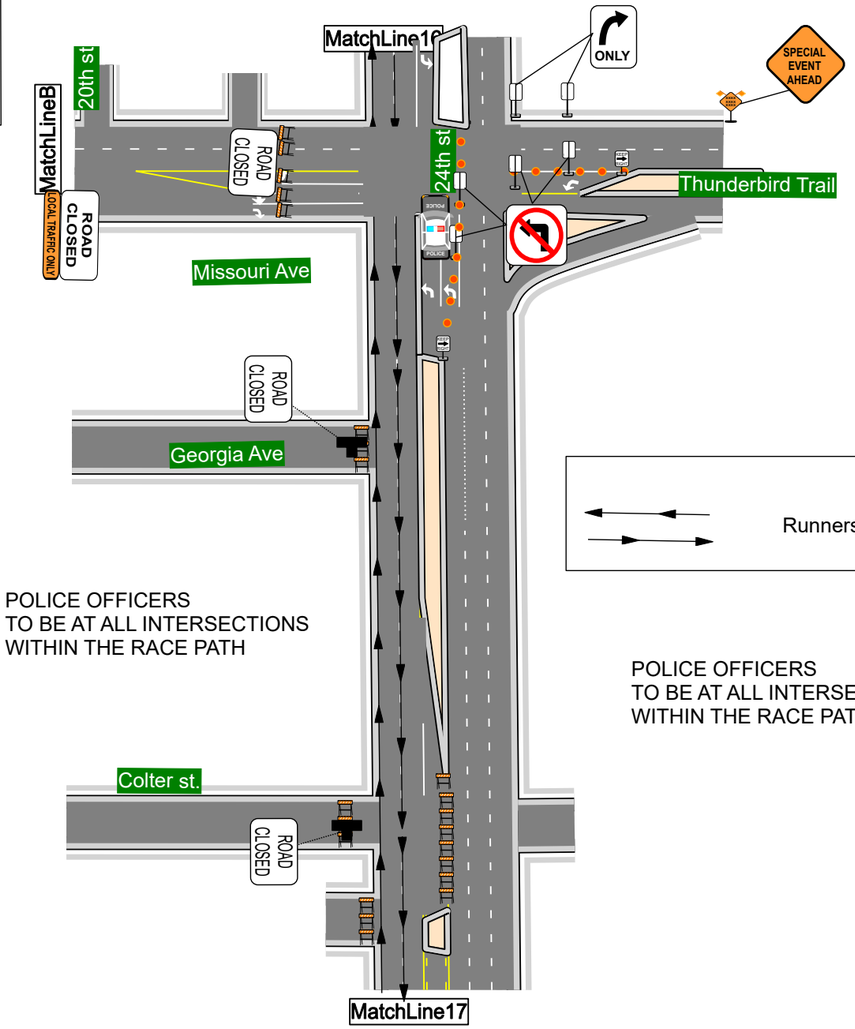


SHEET 14

Runners route

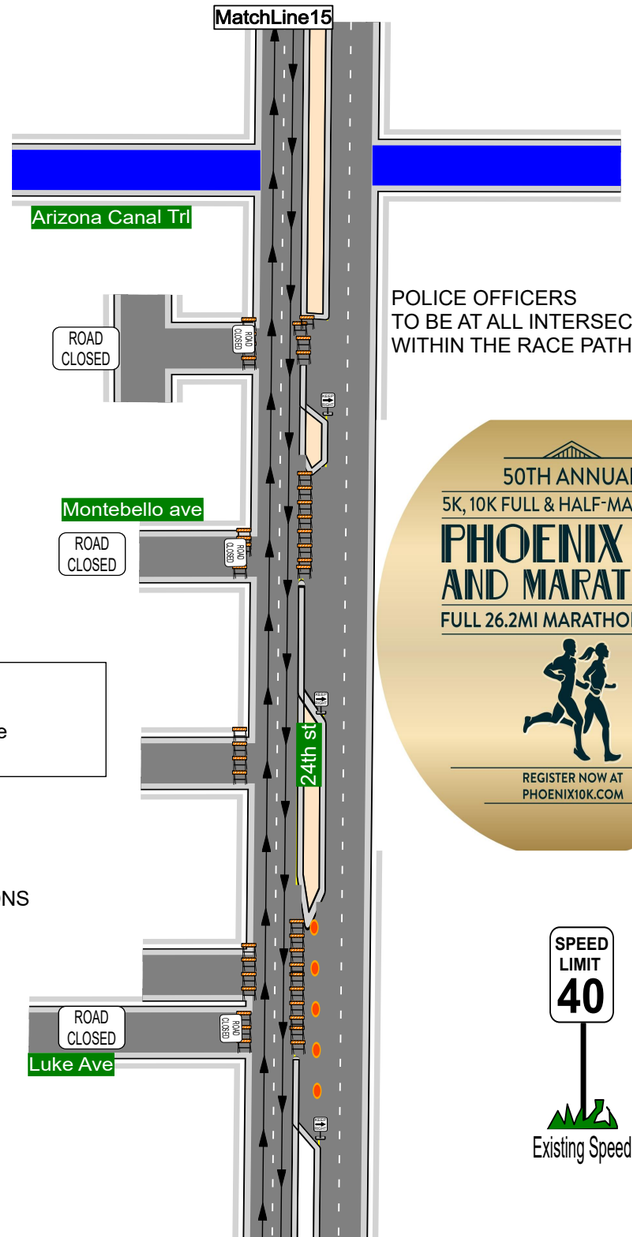

MATCH SHEET 15

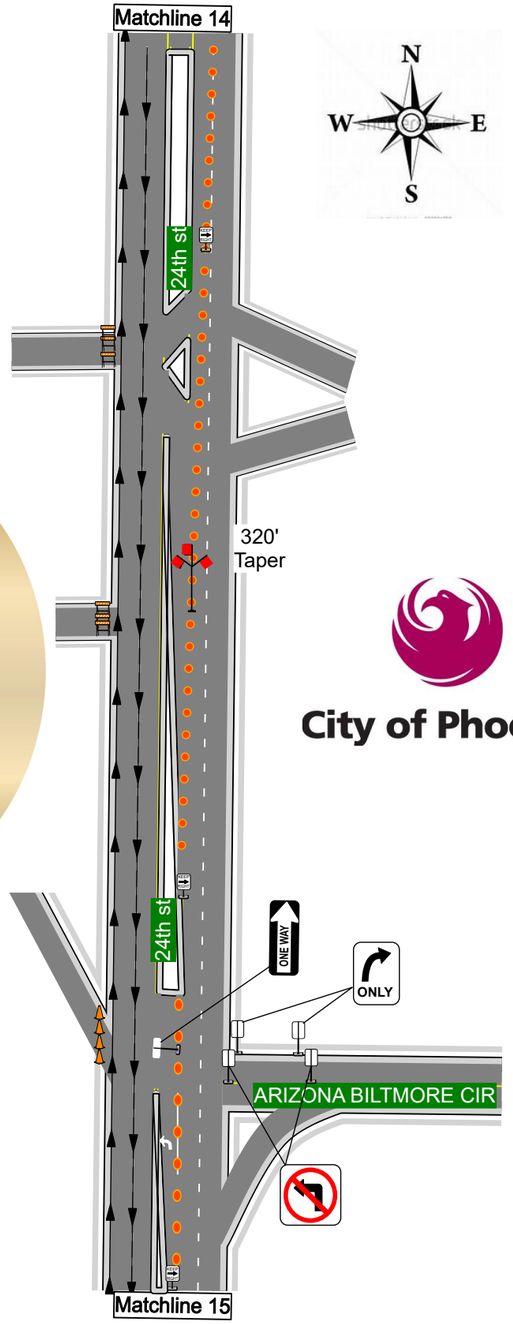

City of Phoenix

28" cones	
TYPE ONE	
SIGN STAND	
High Level	
WORK AREA	

TRAFFIC


Date: 09/24/25 **Author:** SeanThompson:Sean@gonzaleztraffic.com, 928-500-7477 office number **Project:** Phoenix marathon
Contractor: Raceplace Events **Contact:** Chris Giles **Contact Number:** 602-320-8883
Jurisdiction: Phoenix **job Name:** Phoenix Marathon **Times:** 0500am-0200pm
Start & End Date: 11/09/2025 **Email:** Chris@Raceplaceevents.com

Comments:
PLAN IS NOT TO SCALE AND REPRESENT CONCEPT ONLY. FIELD ADJUSTMENTS MAY BE REQUSTED
DEVICE SPACING: 40' IN TAPERS, 20' ACROSS RAMPS, AND 80' IN TANGENTS

raceplace events

N
W E
S

City of Phoenix

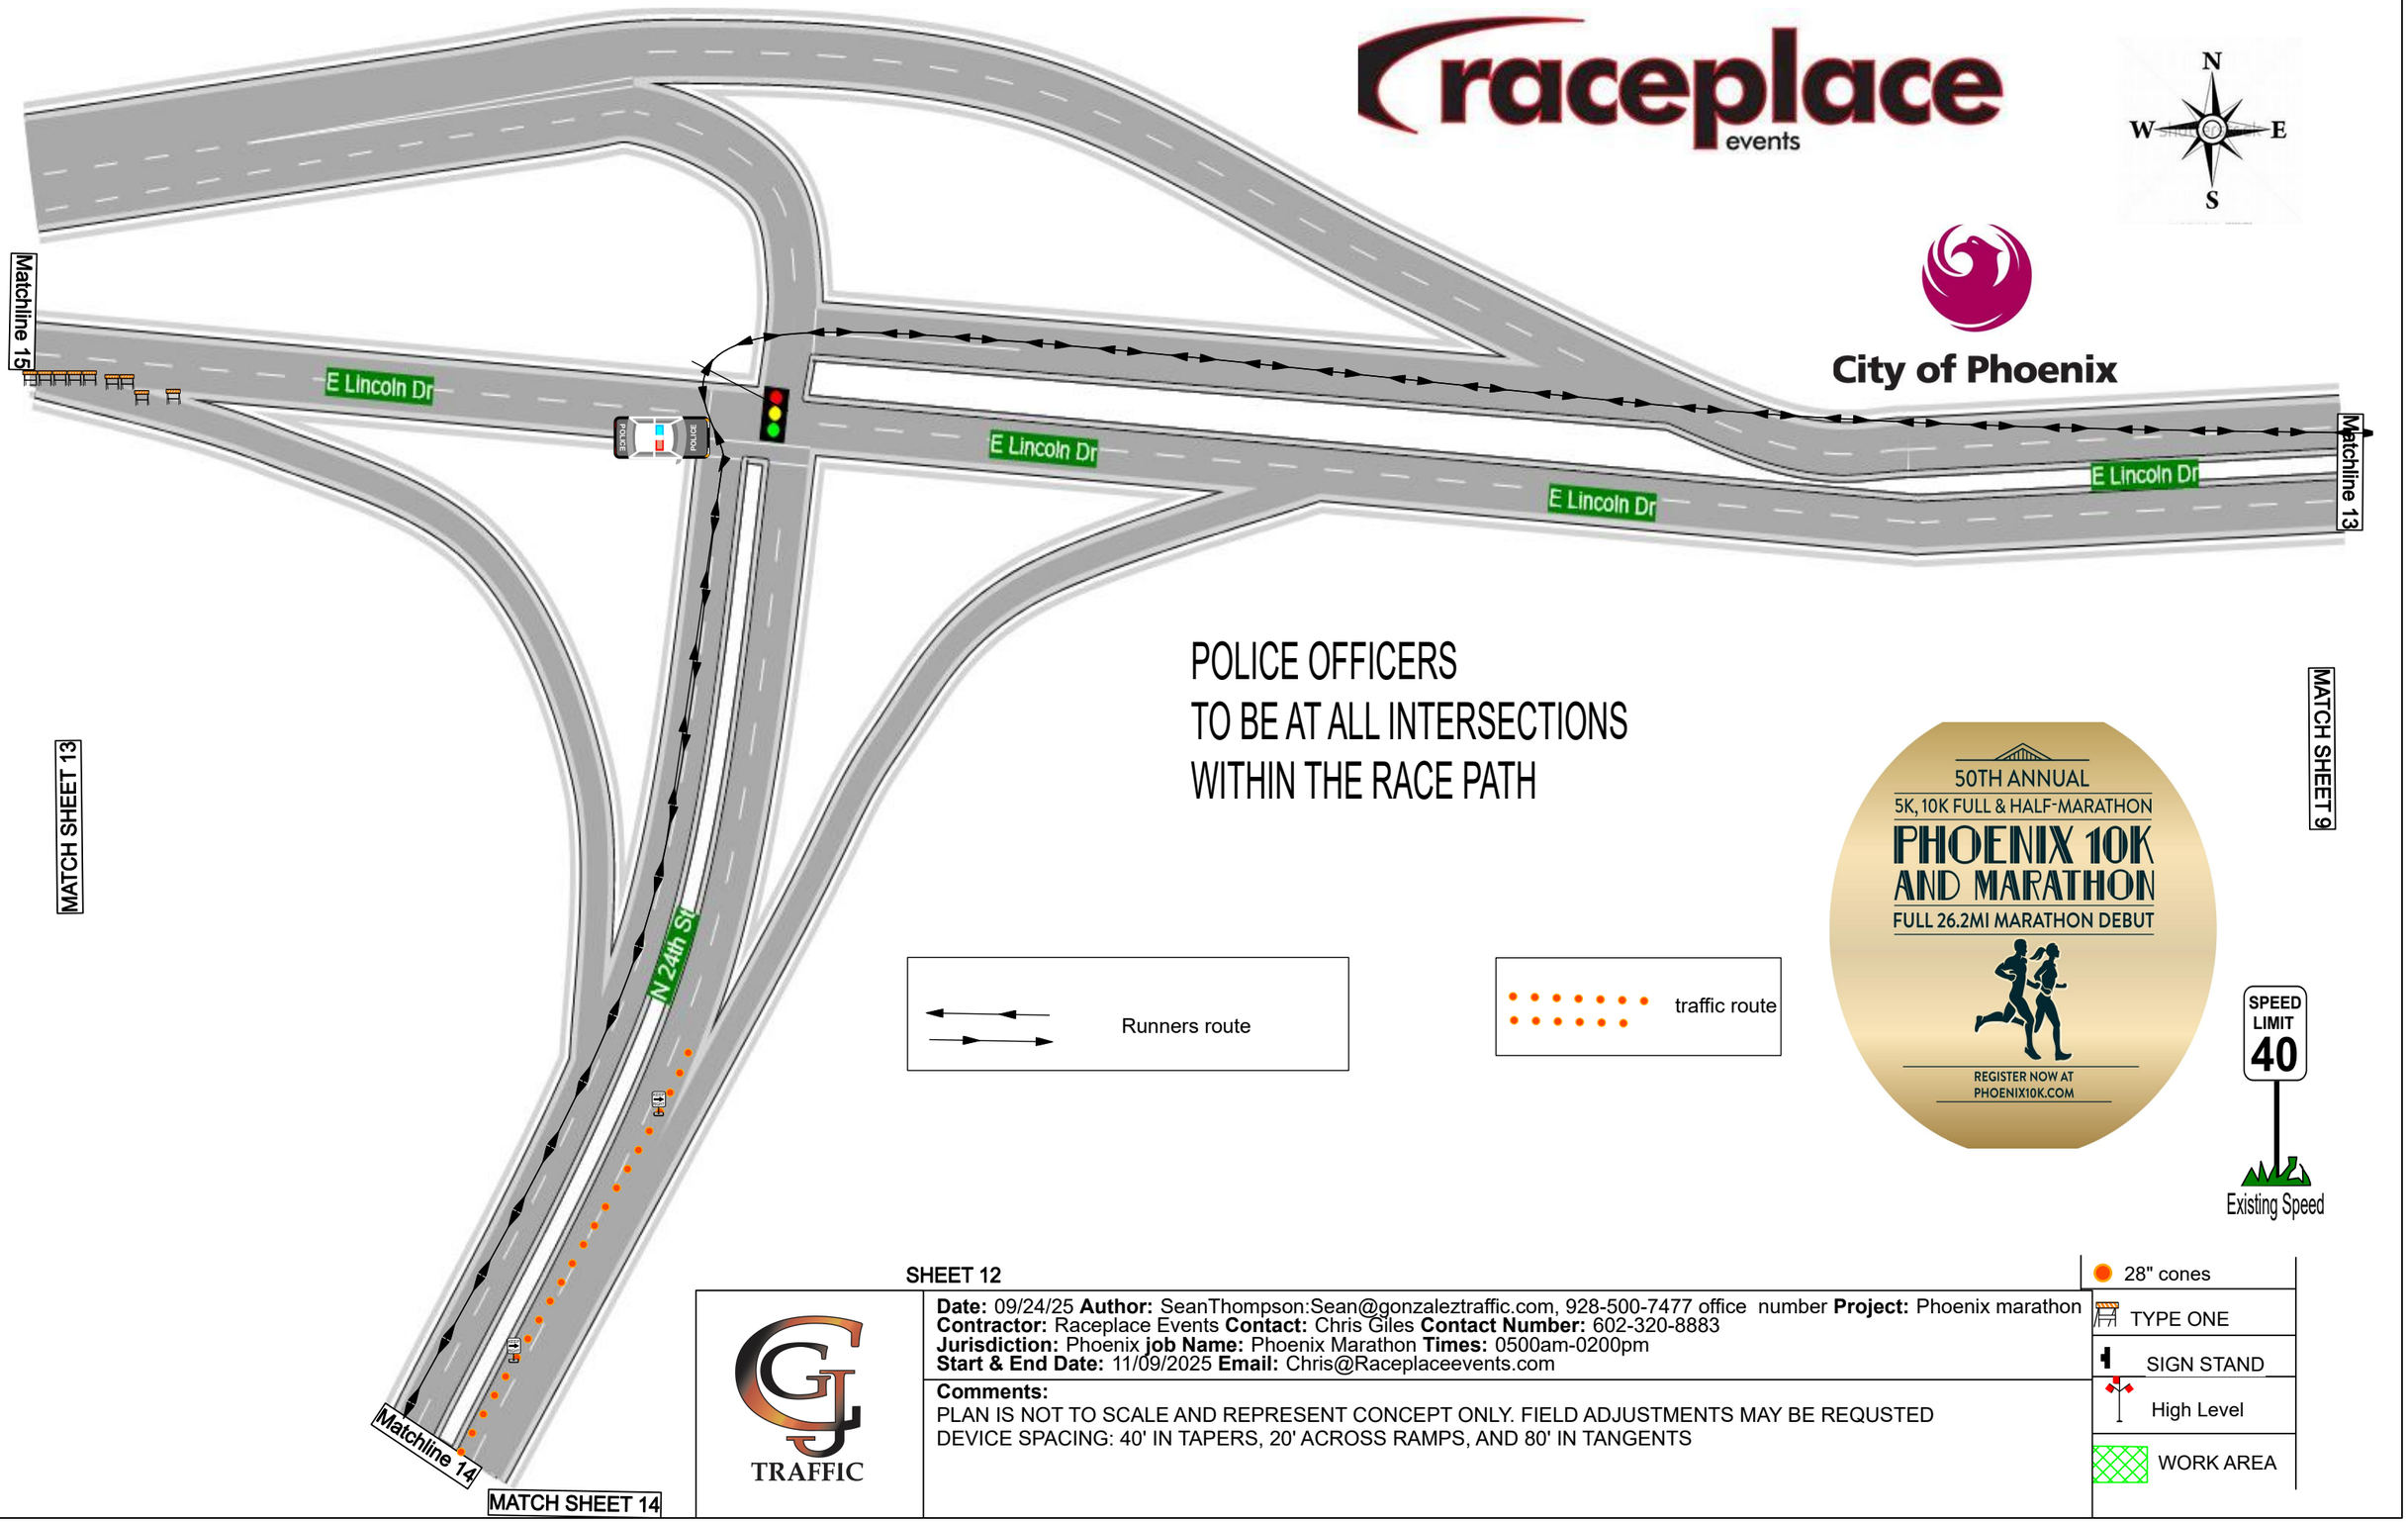

POLICE OFFICERS
TO BE AT ALL INTERSECTIONS
WITHIN THE RACE PATH

50TH ANNUAL
5K, 10K FULL & HALF-MARATHON
PHOENIX 10K AND MARATHON
FULL 26.2MI MARATHON DEBUT
REGISTER NOW AT PHOENIX10K.COM

Runners route

traffic route

SPEED LIMIT 40
Existing Speed

SHEET 12

GJ TRAFFIC


Date: 09/24/25 **Author:** SeanThompson:Sean@gonzaleztraffic.com, 928-500-7477 office number **Project:** Phoenix marathon
Contractor: Raceplace Events **Contact:** Chris Giles **Contact Number:** 602-320-8883
Jurisdiction: Phoenix **job Name:** Phoenix Marathon **Times:** 0500am-0200pm
Start & End Date: 11/09/2025 **Email:** Chris@Raceplaceevents.com

Comments:
PLAN IS NOT TO SCALE AND REPRESENT CONCEPT ONLY. FIELD ADJUSTMENTS MAY BE REQUSTED
DEVICE SPACING: 40' IN TAPERS, 20' ACROSS RAMPS, AND 80' IN TANGENTS

- 28" cones
- TYPE ONE
- SIGN STAND
- High Level
- WORK AREA

raceplace events

City of Phoenix

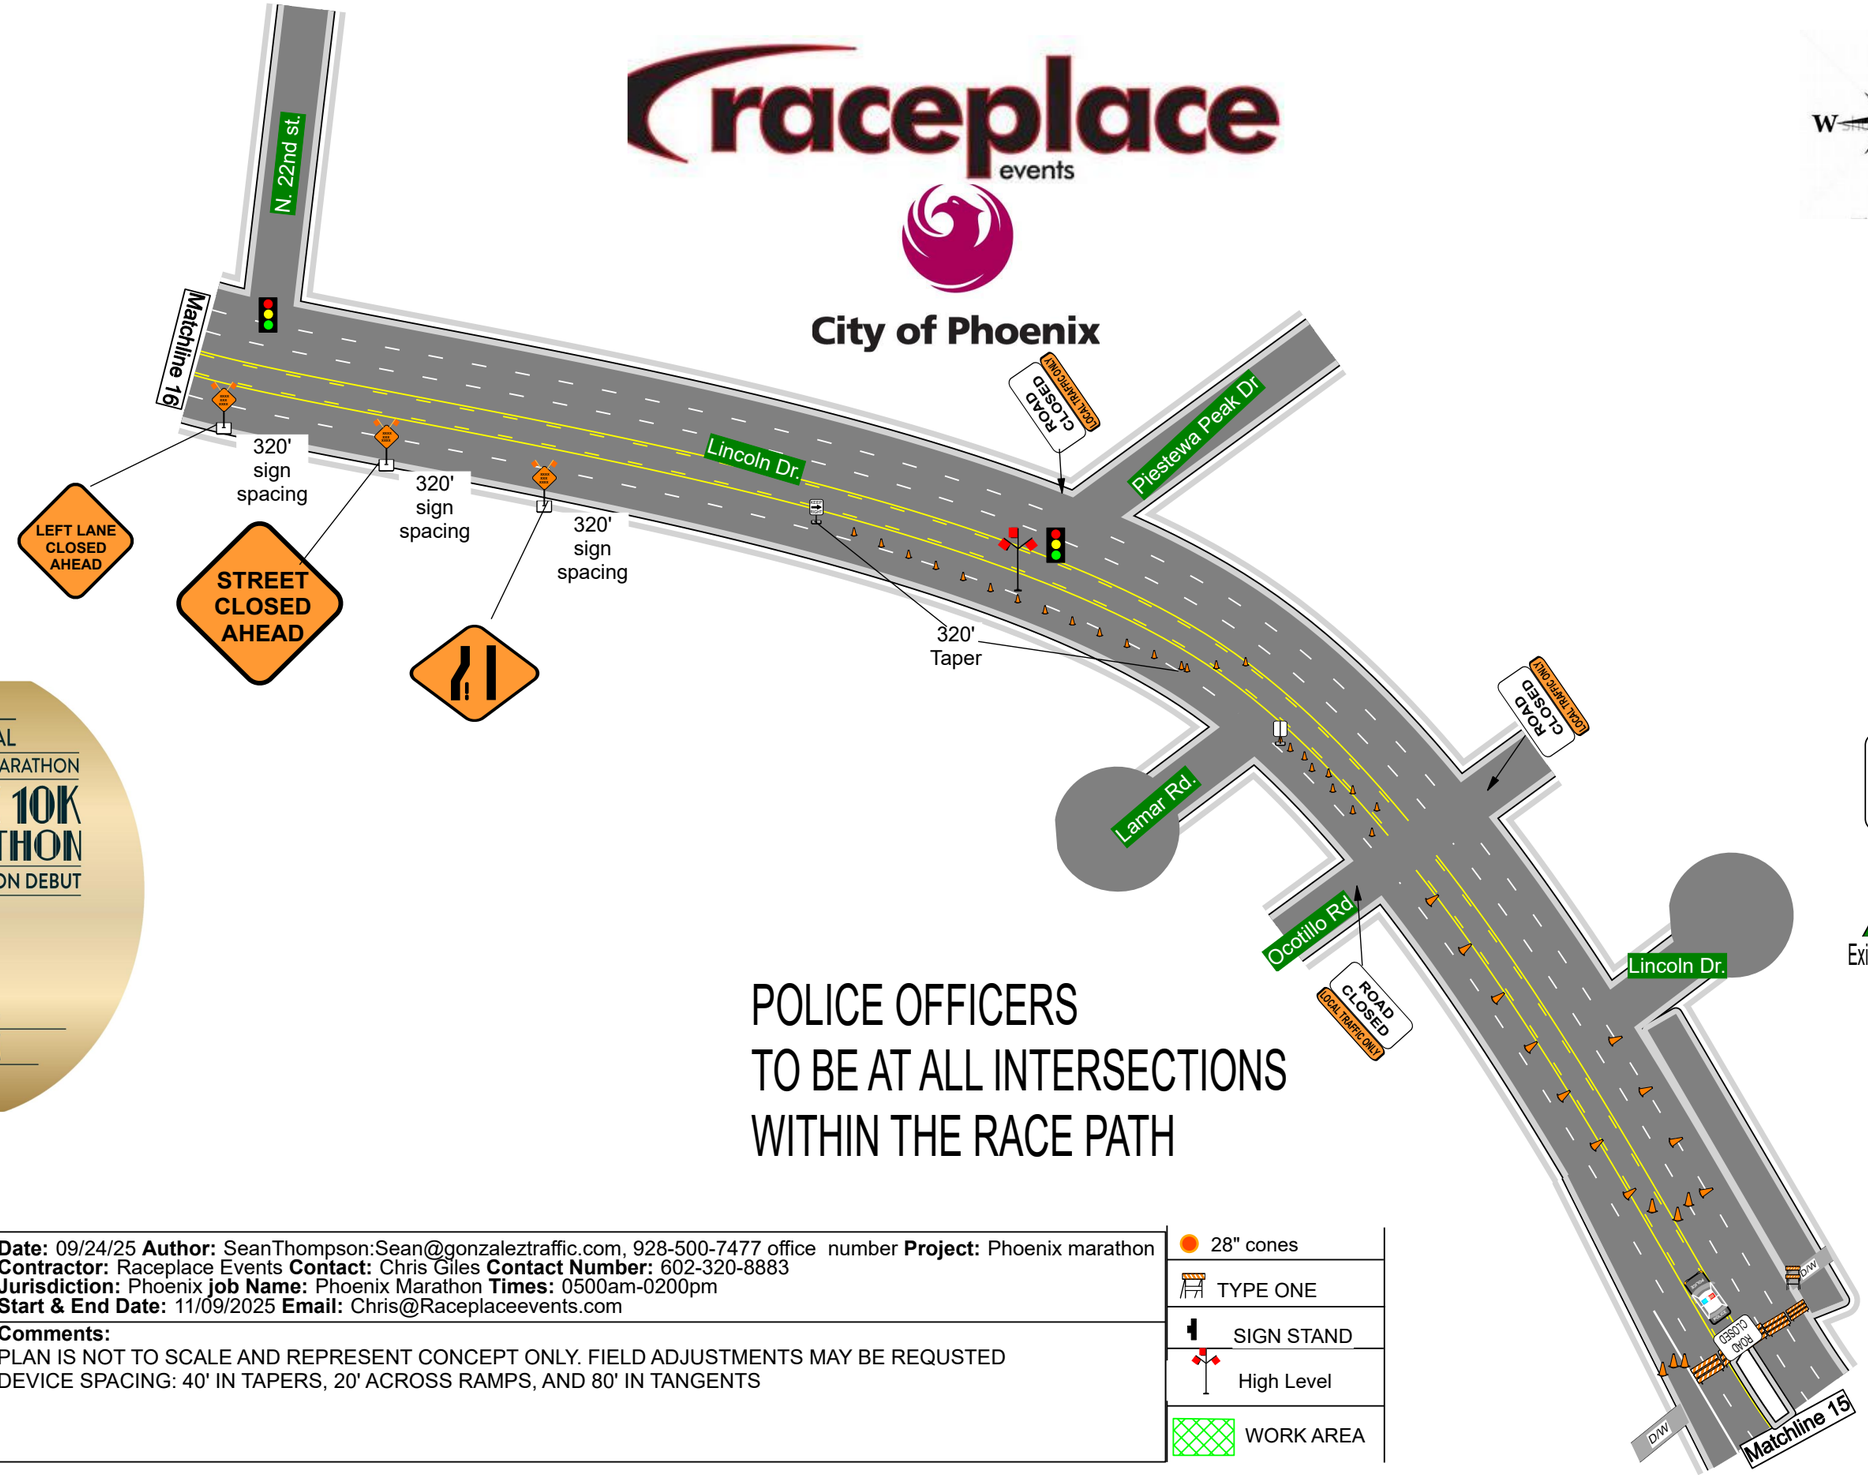

SPEED LIMIT 40

Existing Speed

MATCH SHEET 12

50TH ANNUAL
5K, 10K FULL & HALF-MARATHON
PHOENIX 10K AND MARATHON
FULL 26.2MI MARATHON DEBUT
REGISTER NOW AT PHOENIX10K.COM

POLICE OFFICERS TO BE AT ALL INTERSECTIONS WITHIN THE RACE PATH

SHEET 13

GJ TRAFFIC

Date: 09/24/25 **Author:** SeanThompson:Sean@gonzaleztraffic.com, 928-500-7477 office number **Project:** Phoenix marathon
Contractor: Raceplace Events **Contact:** Chris Giles **Contact Number:** 602-320-8883
Jurisdiction: Phoenix **job Name:** Phoenix Marathon **Times:** 0500am-0200pm
Start & End Date: 11/09/2025 **Email:** Chris@Raceplaceevents.com

Comments:
PLAN IS NOT TO SCALE AND REPRESENT CONCEPT ONLY. FIELD ADJUSTMENTS MAY BE REQUSTED
DEVICE SPACING: 40' IN TAPERS, 20' ACROSS RAMPS, AND 80' IN TANGENTS


- 28" cones
- TYPE ONE
- SIGN STAND
- High Level
- WORK AREA

City of Phoenix

DETOUR ROUTE 1





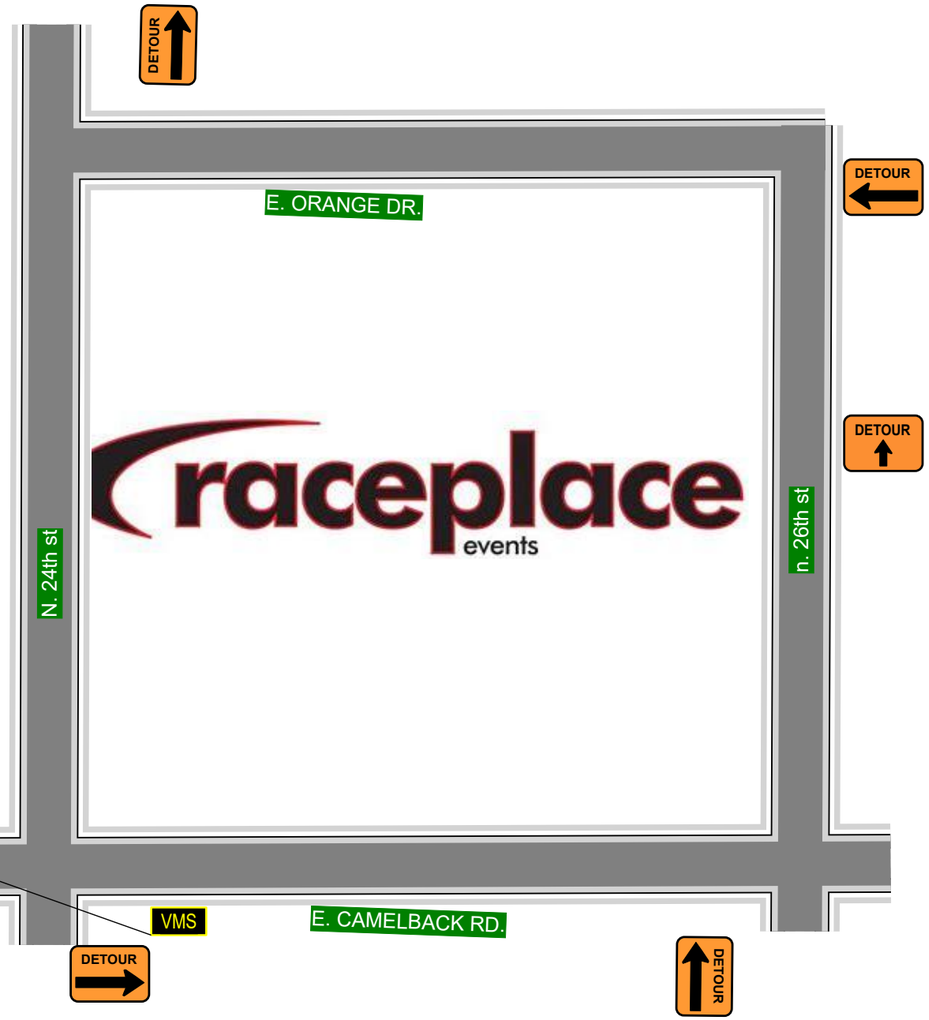

SHEET 16

TRAFFIC

Date: 09/24/25 **Author:** SeanThompson:Sean@gonzaleztraffic.com, 928-500-7477 office number **Project:** Phoenix marathon
Contractor: Raceplace Events **Contact:** Chris Giles **Contact Number:** 602-320-8883
Jurisdiction: Phoenix **job Name:** Phoenix Marathon **Times:** 0500am-0200pm
Start & End Date: 11/09/2025 **Email:** Chris@Raceplaceevents.com

Comments:
PLAN IS NOT TO SCALE AND REPRESENT CONCEPT ONLY. FIELD ADJUSTMENTS MAY BE REQUSTED
DEVICE SPACING: 40' IN TAPERS, 20' ACROSS RAMPS, AND 80' IN TANGENTS


- 28" cones
- TYPE ONE
- SIGN STAND
- High Level
- WORK AREA

City of Phoenix

50TH ANNUAL
5K, 10K FULL & HALF-MARATHON
PHOENIX 10K AND MARATHON
FULL 26.2MI MARATHON DEBUT
REGISTER NOW AT PHOENIX10K.COM

DETOUR ROUTE 2

raceplace events

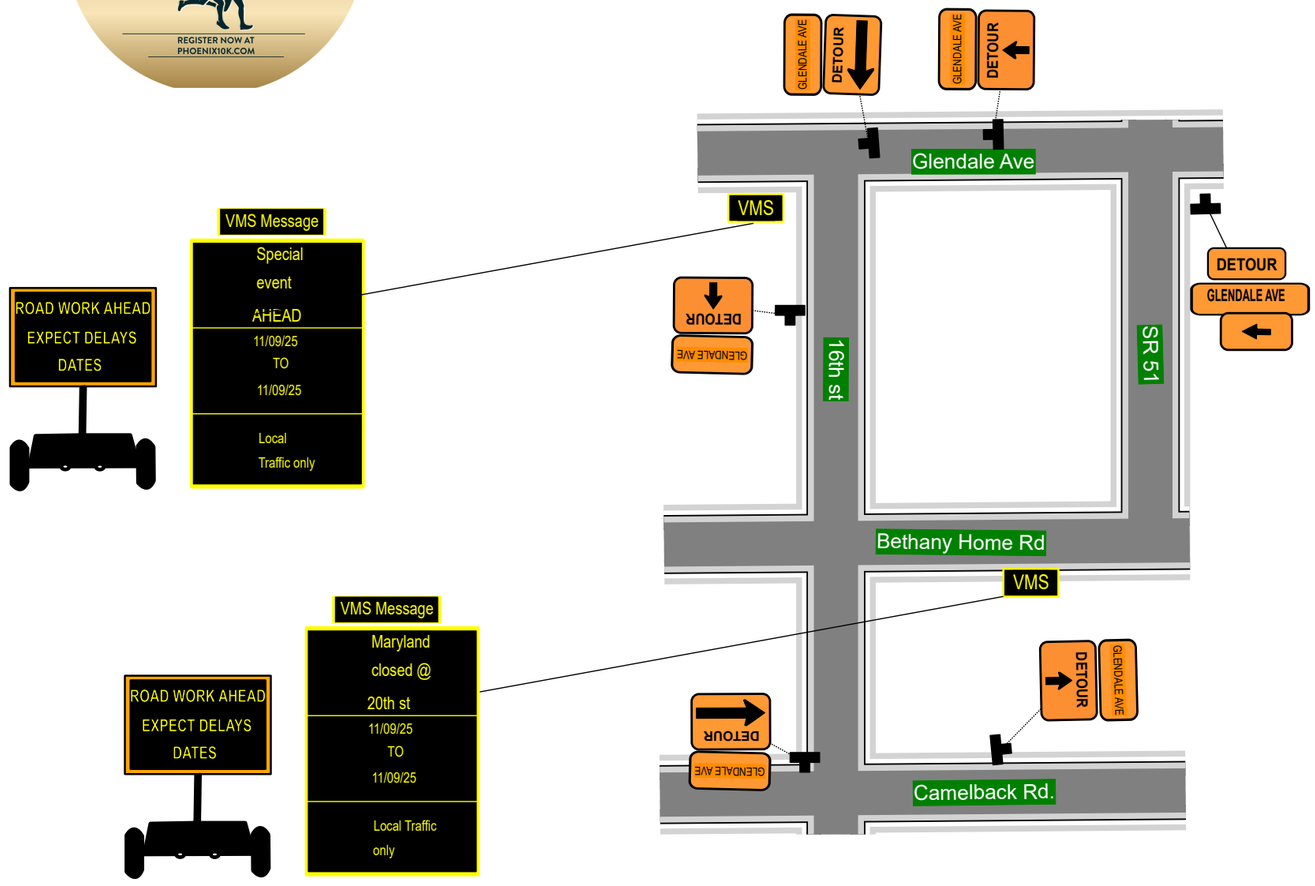

SHEET 17

TRAFFIC

Date: 09/24/25 **Author:** SeanThompson:Sean@gonzaleztraffic.com, 928-500-7477 office number **Project:** Phoenix marathon
Contractor: Raceplace Events **Contact:** Chris Giles **Contact Number:** 602-320-8883
Jurisdiction: Phoenix **job Name:** Phoenix Marathon **Times:** 0500am-0200pm
Start & End Date: 11/09/2025 **Email:** Chris@Raceplaceevents.com

Comments:
PLAN IS NOT TO SCALE AND REPRESENT CONCEPT ONLY. FIELD ADJUSTMENTS MAY BE REQUSTED
DEVICE SPACING: 40' IN TAPERS, 20' ACROSS RAMPS, AND 80' IN TANGENTS

- 28" cones
- TYPE ONE
- SIGN STAND
- High Level
- WORK AREA