
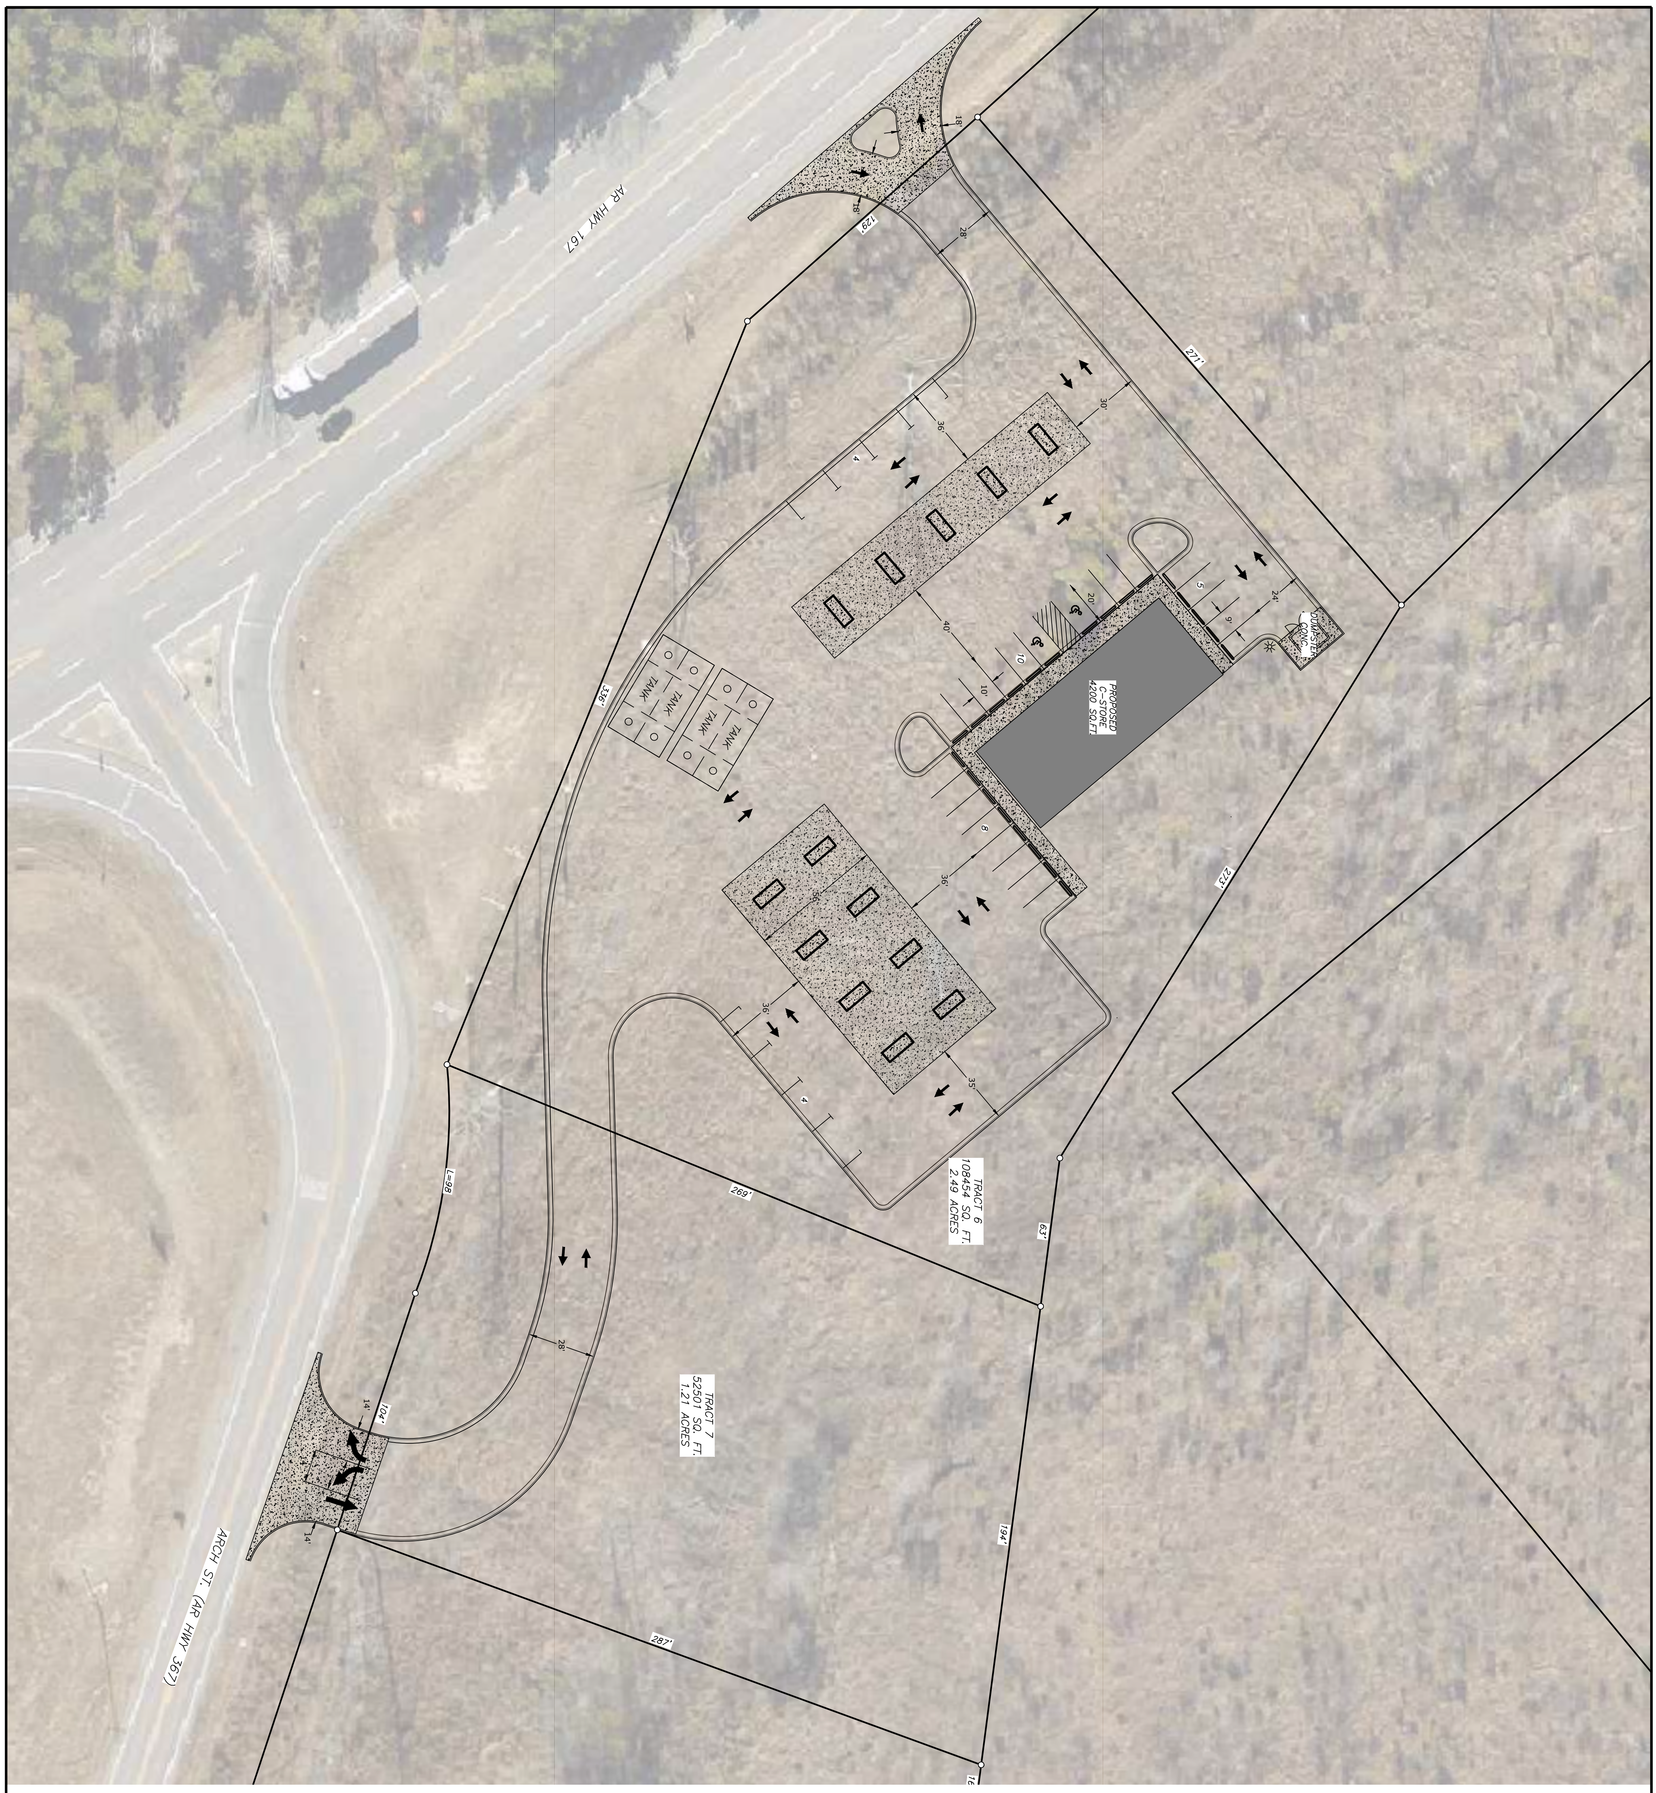


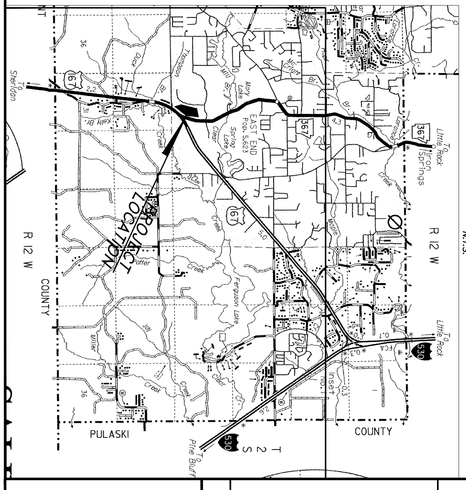

GRAPHIC SCALE
(IN FEET)
1 inch = 30 ft.

PROJECT NO.: 020-043		
Scale: 1" = 30'	Date: 07/13/2023	
Sheet: 1 of 1		

No.	Revisions	Date

Prepared For:

CHUCK SANDERS
110230HOGUE ROAD
MABELVALE, AR

C-STORE CONCEPT (ALT. B)

HOPE VALLEY COMMERCIAL DEVELOPMENT
SALINE COUNTY, ARKANSAS
PART OF THE S 1/2 1/4 OF THE
SW 1/4 1/4, SECTION 19, T-2-S, R-12-W

CERTIFICATE OF AUTHORIZATION
Richardson Engineering, PLLC
No. 2519
ARKANSAS

RICHARDSON ENGINEERING
Planning • Engineering • Development Consulting
325 W. SOUTH STREET, BENTON, AR 72015 (501)315-7225