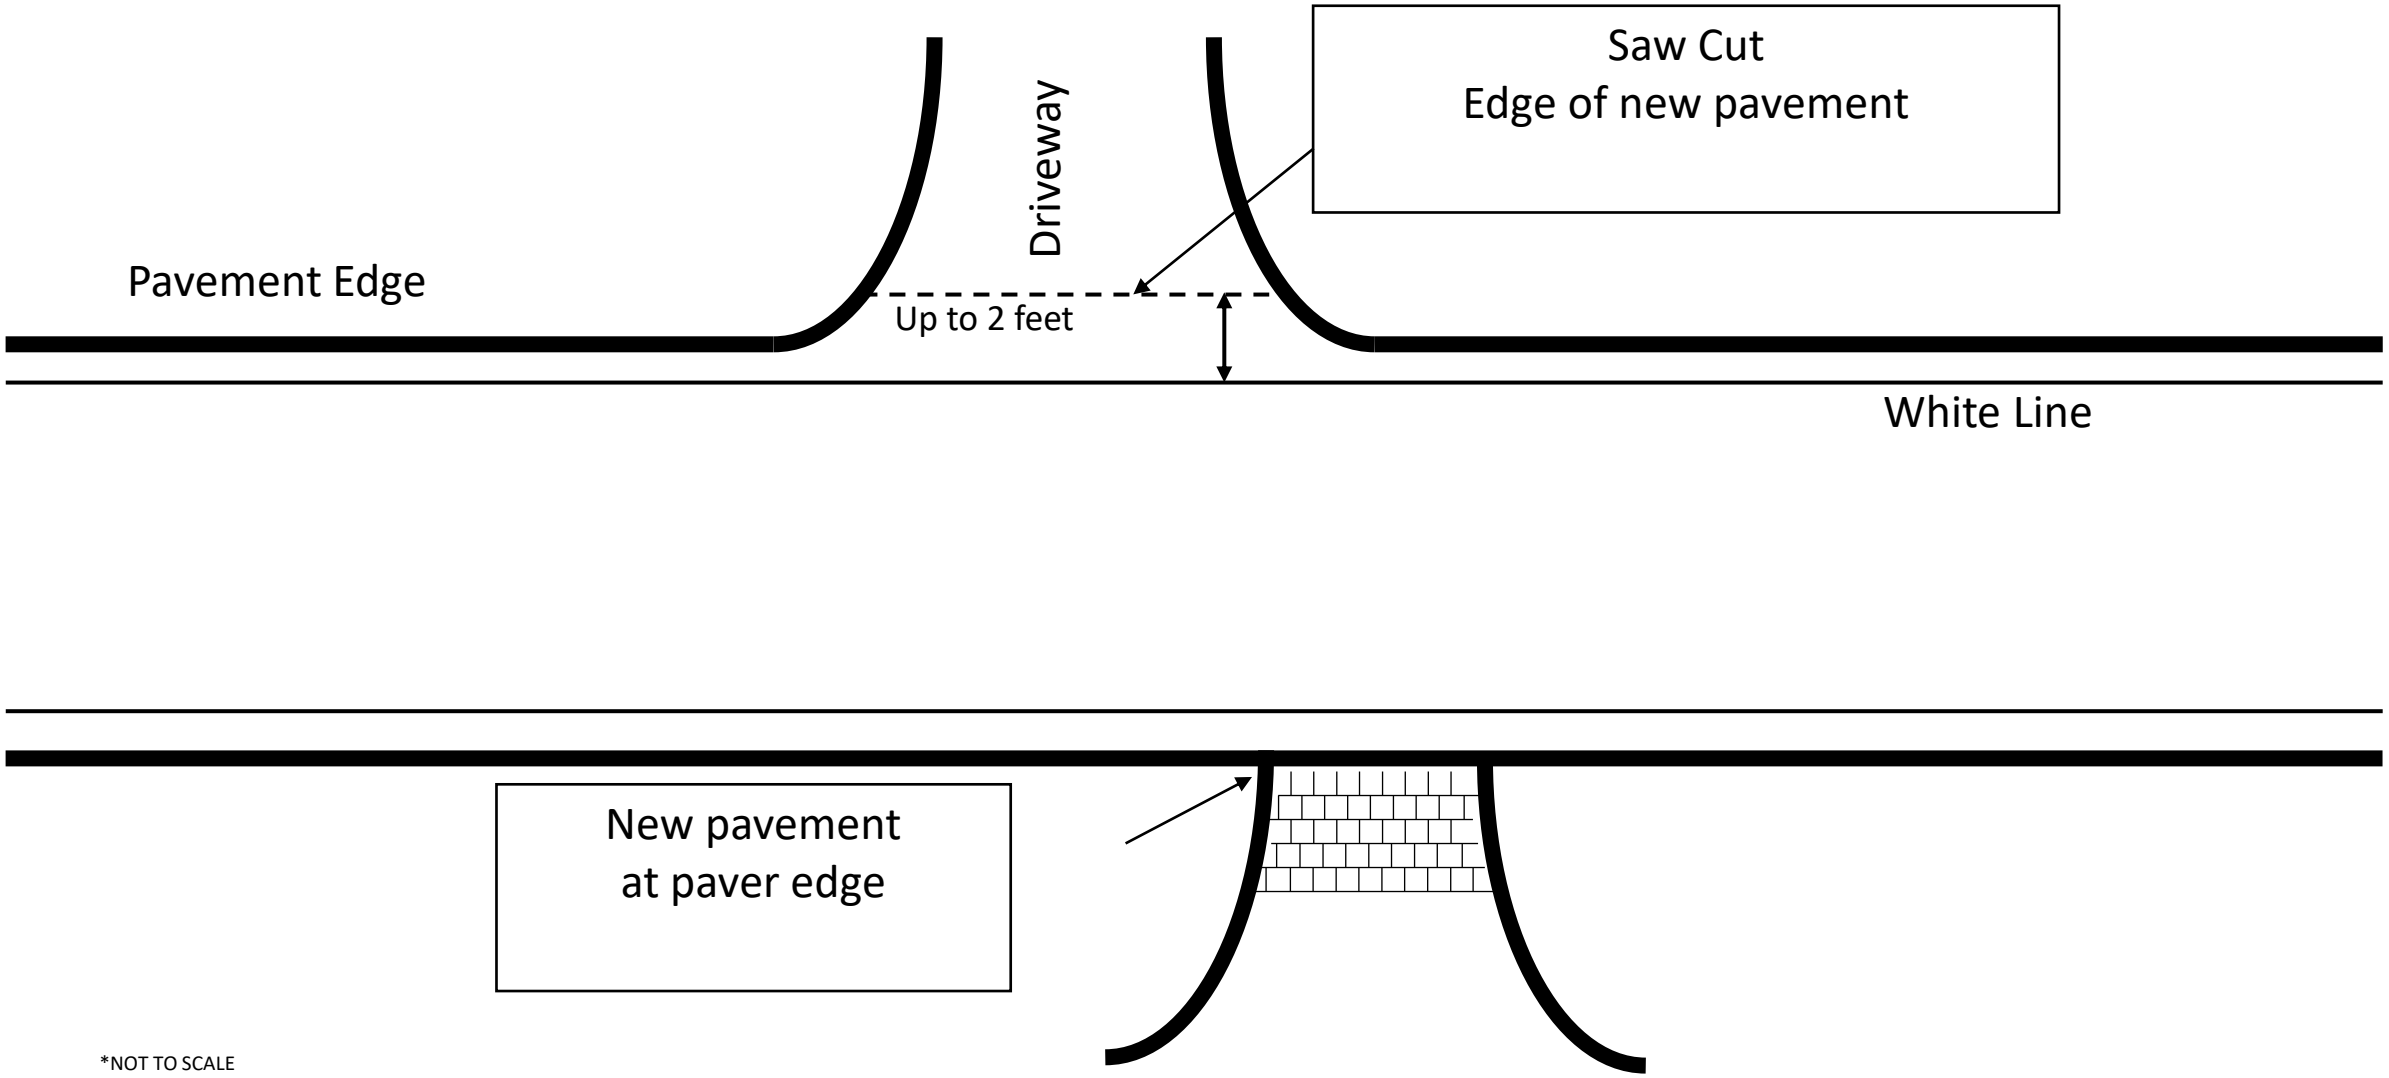

Saw Cut
Edge of new pavement
Driveway
Pavement Edge
Up to 2 feet
White Line
New pavement
at paver edge

*NOT TO SCALE