

Existing Front

THESE PLANS ARE THE PROPERTY OF PAUL M. APKARIAN, ARCHITECTS, AND MAY NOT BE COPIED, REPRODUCED OR IN ANYWAY DUPLICATED FOR CONSTRUCTION WITHOUT WRITTEN PERMISSION OF PAUL M. APKARIAN ARCHITECTS

Paul Apkarian Architects, Inc.
architecture ▪ interiors ▪ planning
www.paai.net
508.561.0157 (t) paul@paai.net


No.	Date	Description
		Revisions

PROPOSED RENOVATION
21 North Street
Medfield, MA.

SCALE	
DESIGNED	PMA
DRAWN	PMA
CHECKED	
FILE NAME	
PLOTTED	
ISSUE DATE	05.15.23
JOB NO.	

ARCHITECTURAL

Elevations

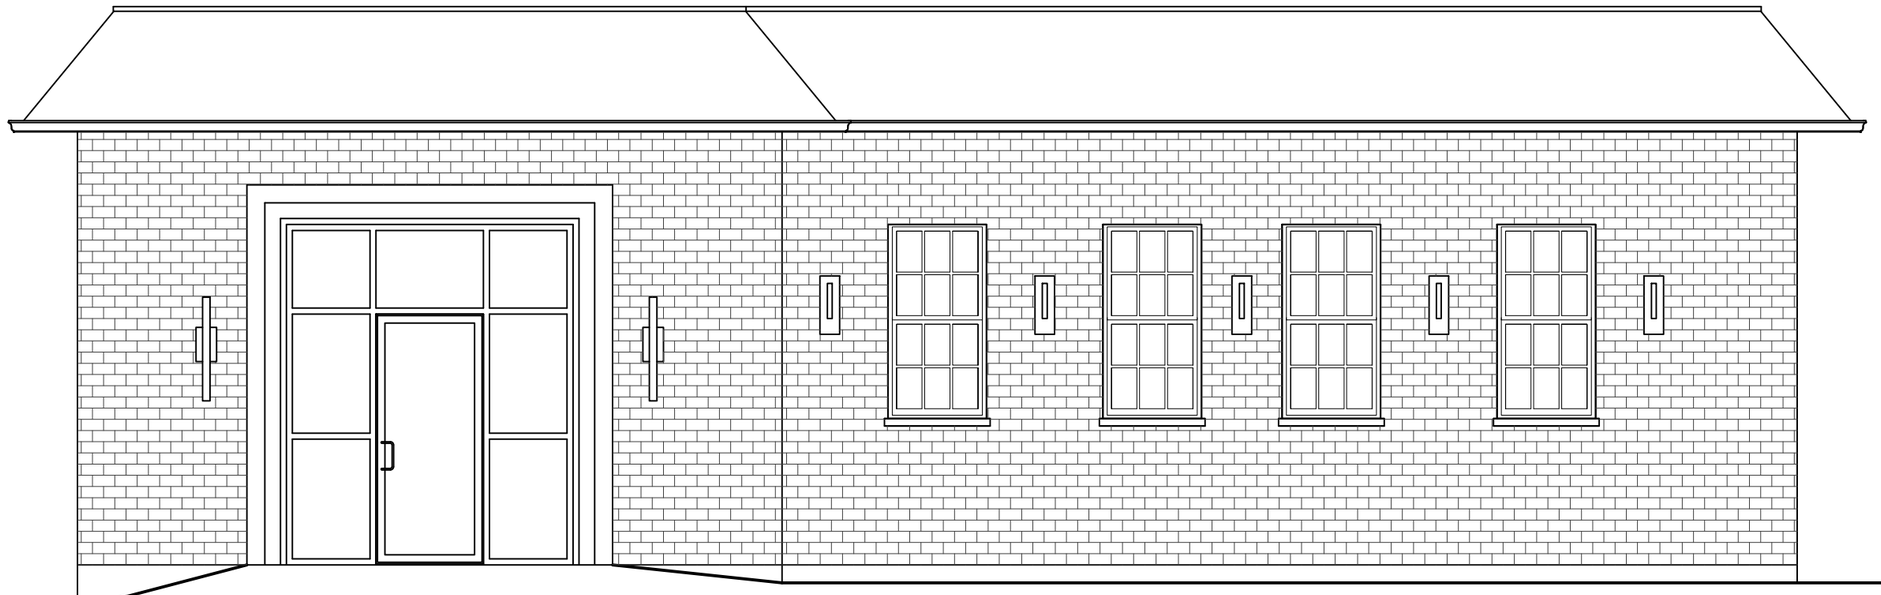

Existing Front

THESE PLANS ARE THE PROPERTY OF PAUL M. APKARIAN, ARCHITECTS, AND MAY NOT BE COPIED, REPRODUCED OR IN ANY WAY DUPLICATED FOR CONSTRUCTION WITHOUT WRITTEN PERMISSION OF PAUL M. APKARIAN ARCHITECTS

Paul Apkarian Architects, Inc.
architecture • interiors • planning
www.paai.net
508.561.0157 (t)
paul@paai.net


No.	Date	Revisions Description

PROPOSED RENOVATION
21 North Street
Medfield, MA.

SCALE	
DESIGNED	PMA
DRAWN	PMA
CHECKED	
FILE NAME	
PLOTTED	
ISSUE DATE	05.15.23
JOB NO.	

ARCHITECTURAL

Elevations

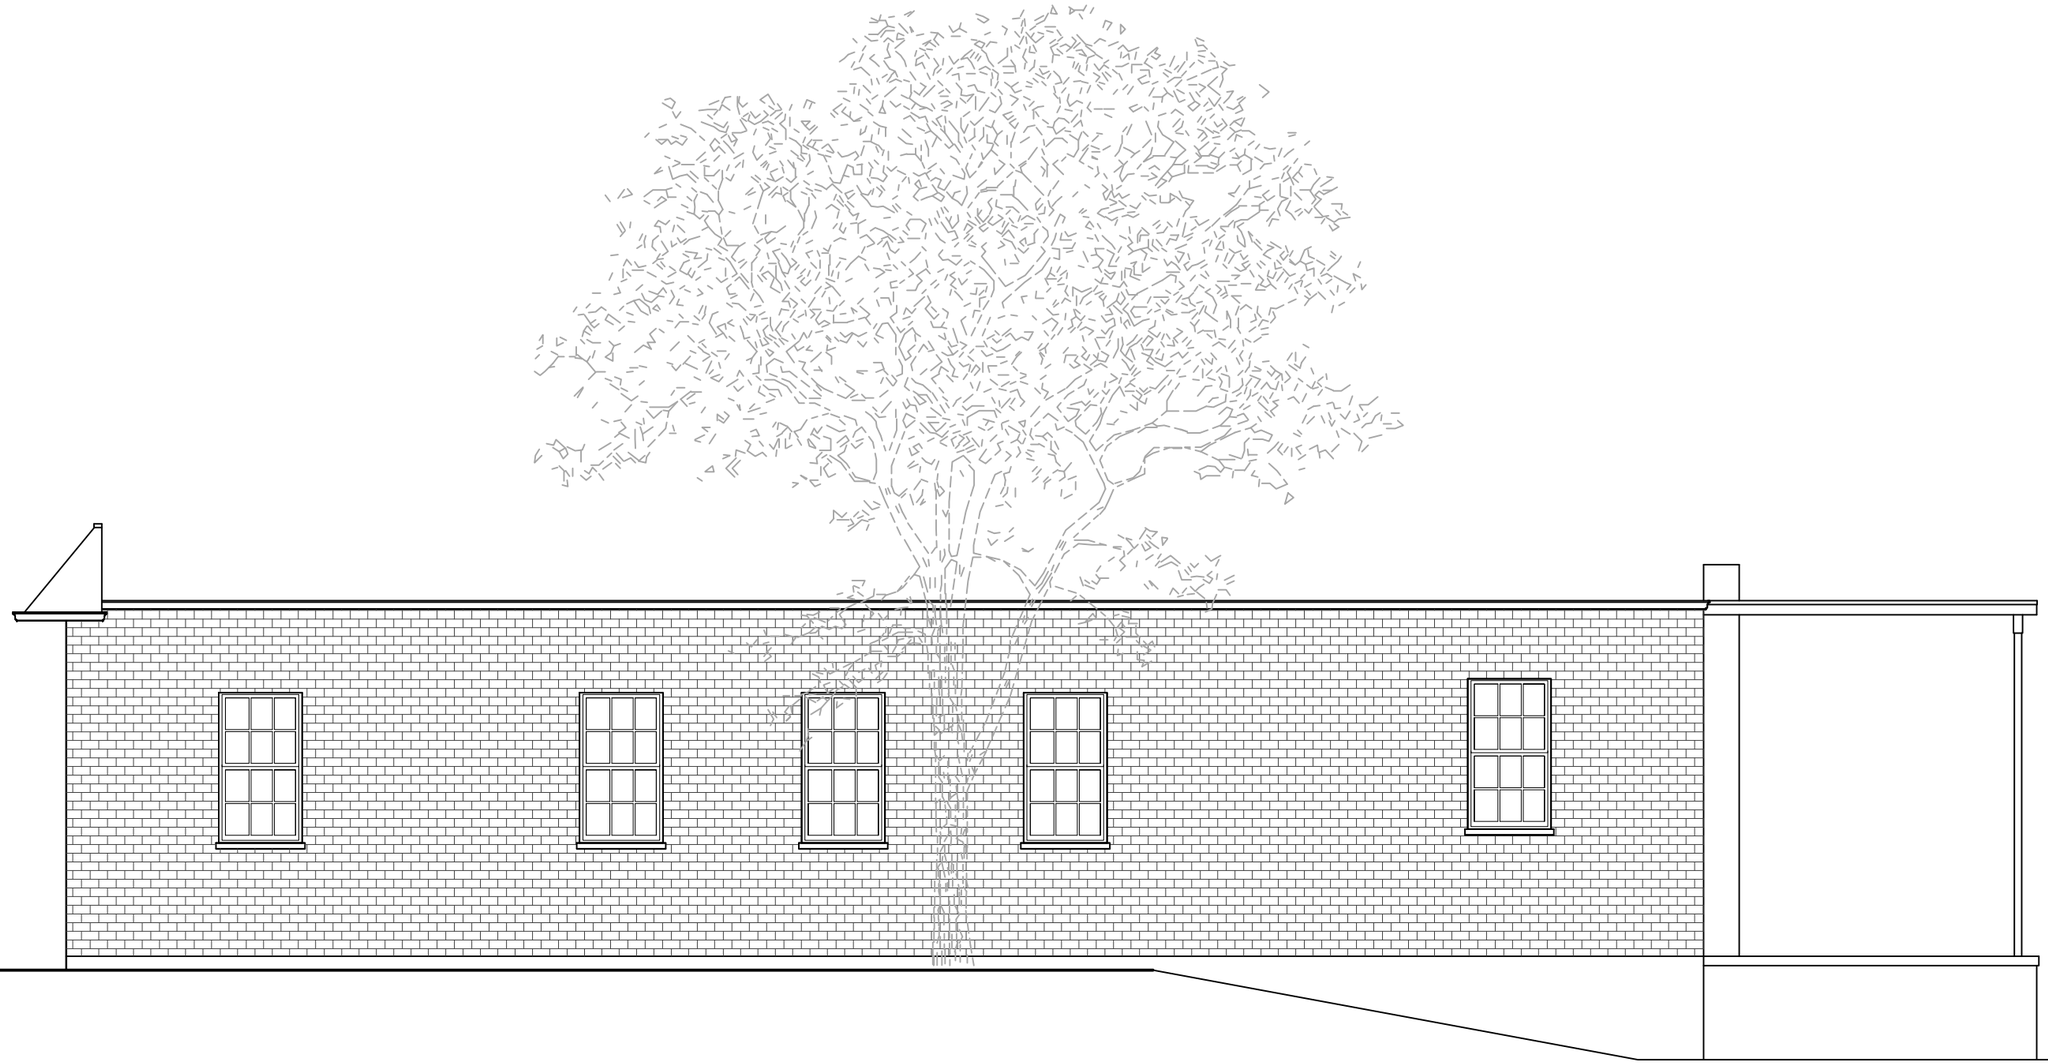

Existing Right Side

THESE PLANS ARE THE PROPERTY OF PAUL M. APKARIAN, ARCHITECTS, AND MAY NOT BE COPIED, REPRODUCED OR IN ANYWAY DUPLICATED FOR CONSTRUCTION WITHOUT WRITTEN PERMISSION OF PAUL M. APKARIAN ARCHITECTS

Paul Apkarian Architects, Inc.
architecture ▪ interiors ▪ planning
www.paai.net
508.561.0157 (t)
paul@paai.net

No.	Date	Description


Revisions

PROPOSED RENOVATION
21 North Street
Medfield, MA

SCALE	
DESIGNED	PMA
DRAWN	PMA
CHECKED	
FILE NAME	
PLOTTED	
ISSUE DATE	05.15.23
JOB NO.	

ARCHITECTURAL

Elevations

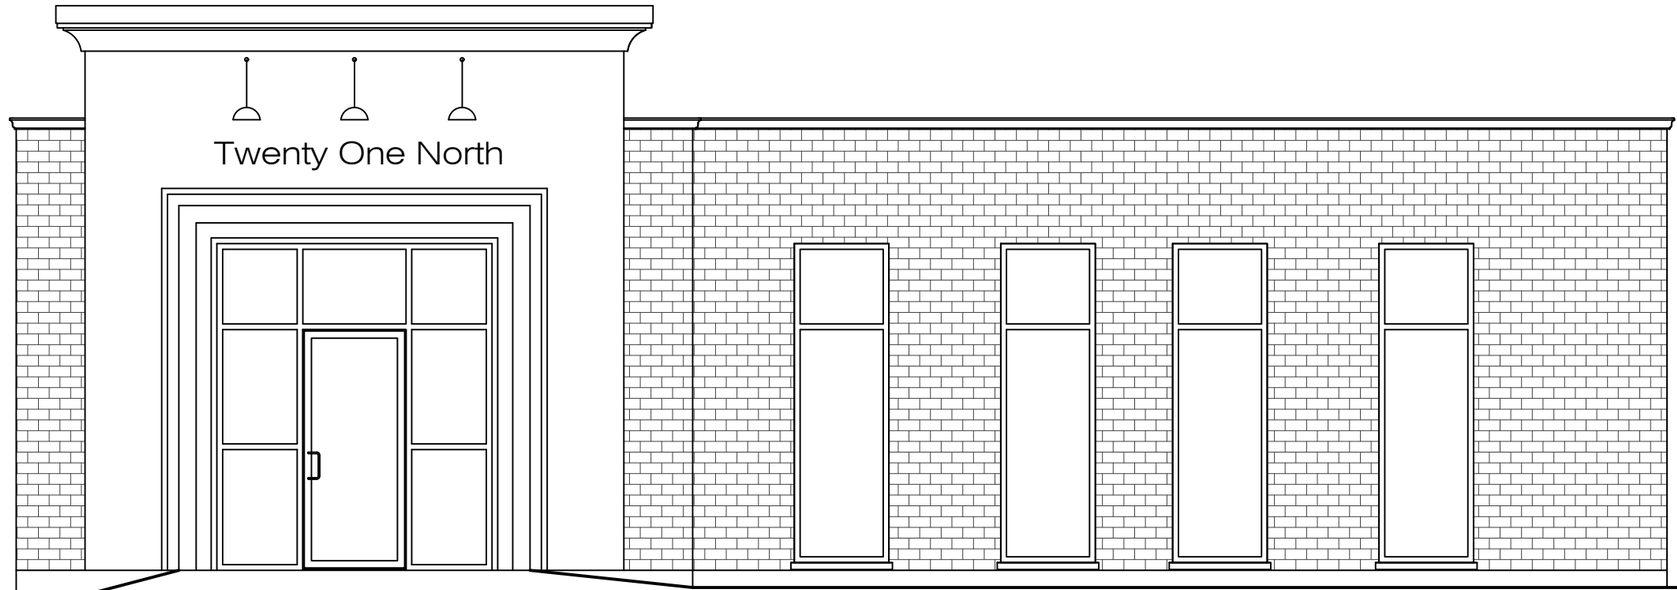

Proposed Front A

THESE PLANS ARE THE PROPERTY OF PAUL M. APKARIAN, ARCHITECTS, AND MAY NOT BE COPIED, REPRODUCED OR IN ANY WAY DUPLICATED FOR CONSTRUCTION WITHOUT WRITTEN PERMISSION OF PAUL M. APKARIAN ARCHITECTS

Paul Apkarian Architects, Inc.
architecture ▪ interiors ▪ planning
www.paai.net
508.561.0157 (t)
paul@paai.net

No.	Date	Description


Revisions

PROPOSED RENOVATION
21 North Street
Medfield, MA.

SCALE	
DESIGNED	PMA
DRAWN	PMA
CHECKED	
FILE NAME	
PLOTTED	
ISSUE DATE	05.15.23
JOB NO.	

ARCHITECTURAL

Elevations

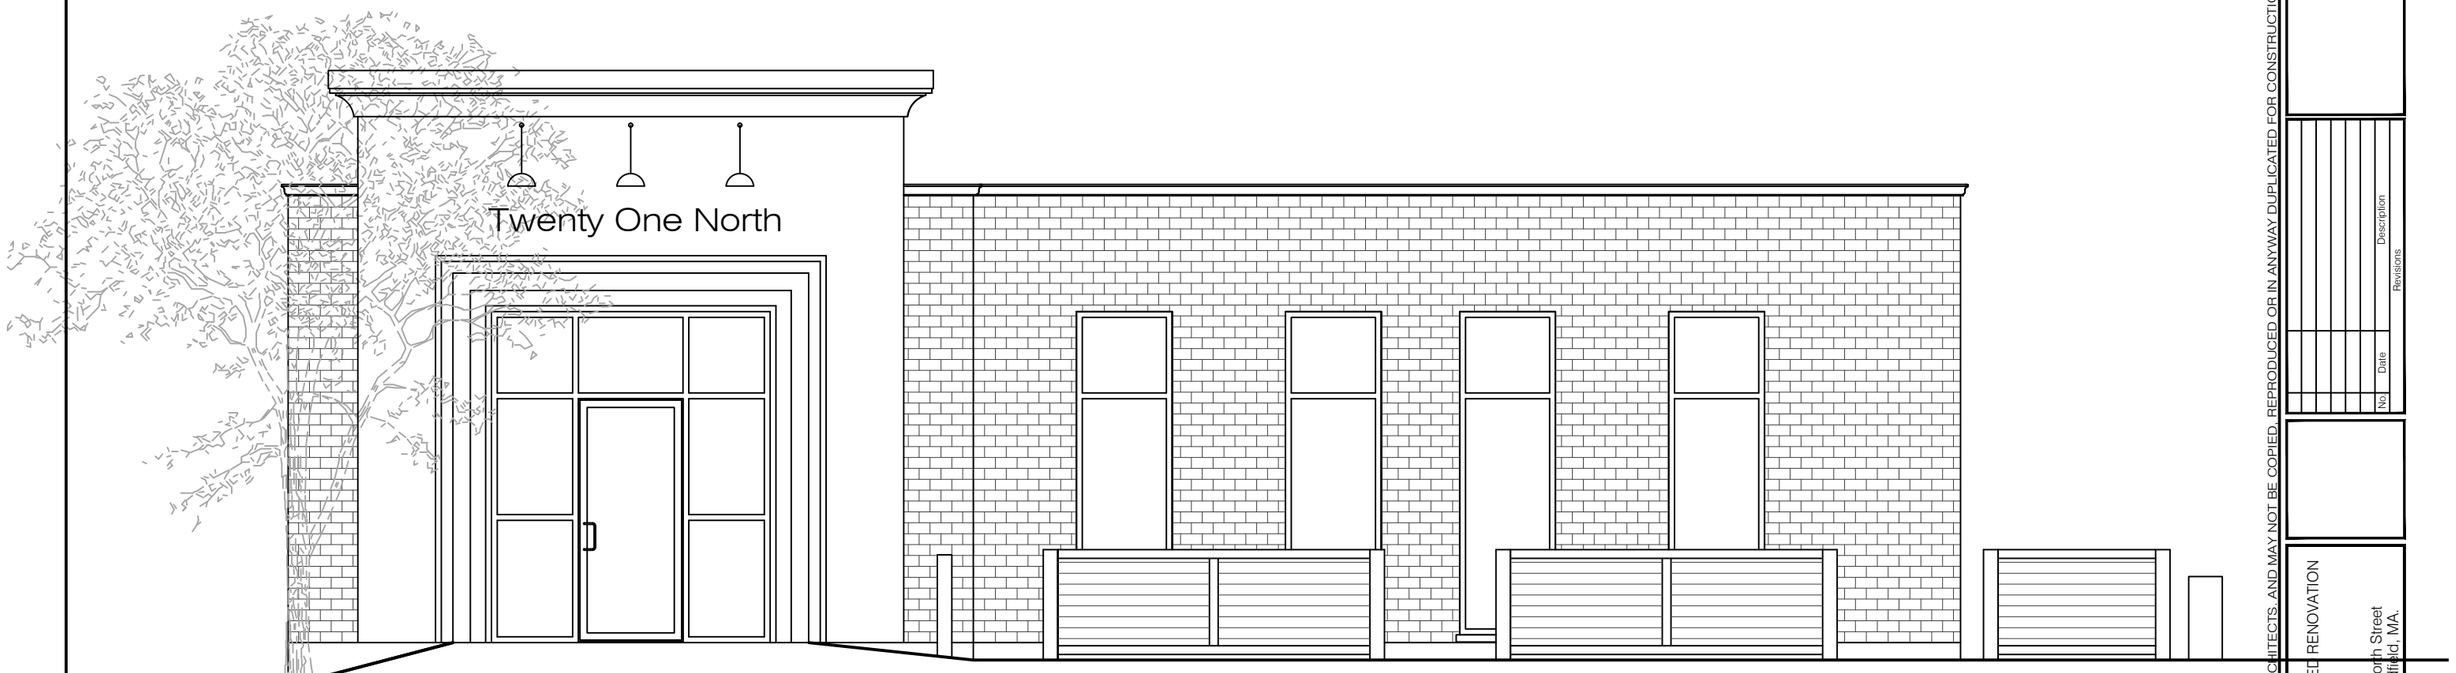

Proposed Front A

THESE PLANS ARE THE PROPERTY OF PAUL M. APKARIAN, ARCHITECTS, AND MAY NOT BE COPIED, REPRODUCED OR IN ANY WAY DUPLICATED FOR CONSTRUCTION WITHOUT WRITTEN PERMISSION OF PAUL M. APKARIAN ARCHITECTS

Paul Apkarian Architects, Inc.
architecture ▪ interiors ▪ planning
www.paai.net
508.561.0157 (t) paul@paai.net

No.	Date	Description


Revisions

PROPOSED RENOVATION
21 North Street
Medfield, MA.

SCALE	
DESIGNED	PMA
DRAWN	PMA
CHECKED	
FILE NAME	
PLOTTED	
ISSUE DATE	05.15.23
JOB NO.	

ARCHITECTURAL

Elevations

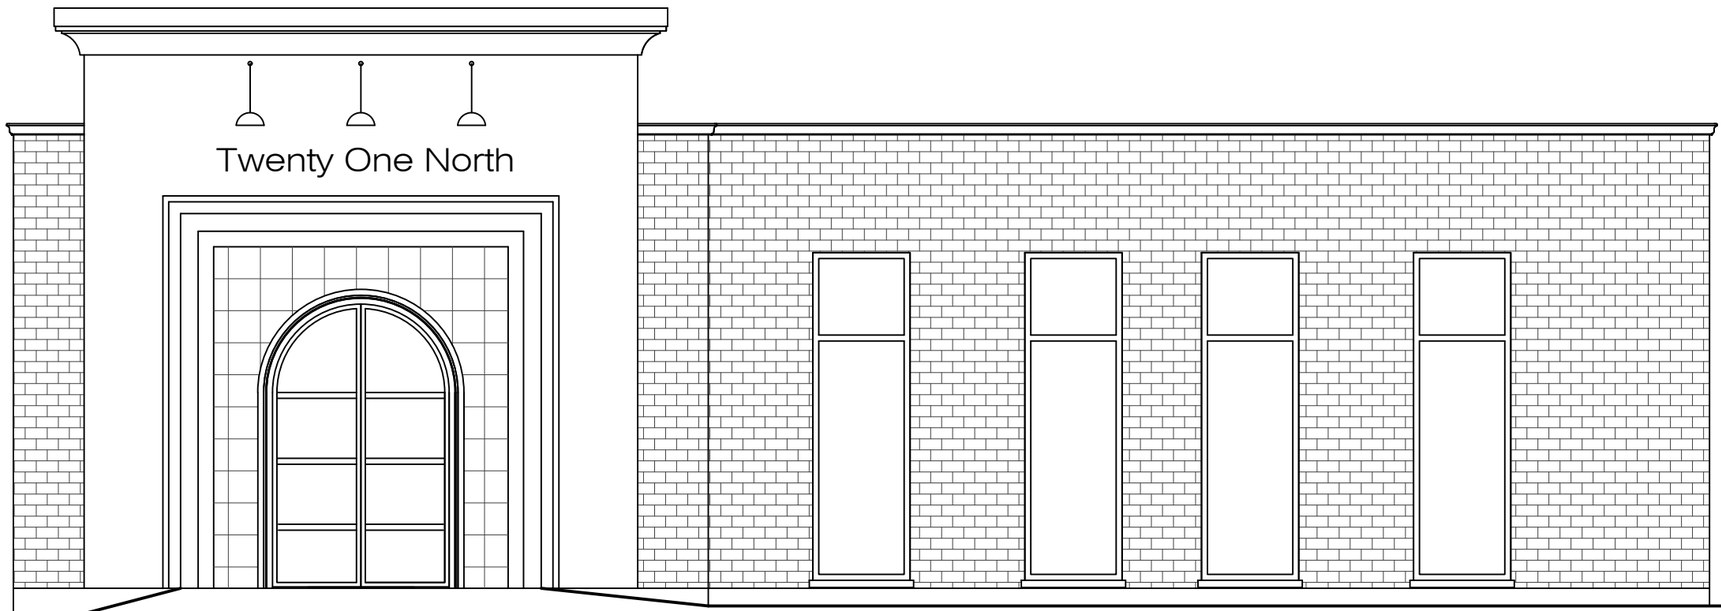

Proposed Front B

THESE PLANS ARE THE PROPERTY OF PAUL M. APKARIAN, ARCHITECTS, AND MAY NOT BE COPIED, REPRODUCED OR IN ANYWAY DUPLICATED FOR CONSTRUCTION WITHOUT WRITTEN PERMISSION OF PAUL M. APKARIAN ARCHITECTS

Paul Apkarian Architects, Inc.
architecture ▪ interiors ▪ planning
www.paai.net
508.561.0157 (t)
paul@paai.net


No	Date	Description
		Revisions

PROPOSED RENOVATION
21 North Street
Medfield, MA.

SCALE	
DESIGNED	PMA
DRAWN	PMA
CHECKED	
FILE NAME	
PLOTTED	
ISSUE DATE	05.15.23
JOB NO.	

ARCHITECTURAL

Elevations

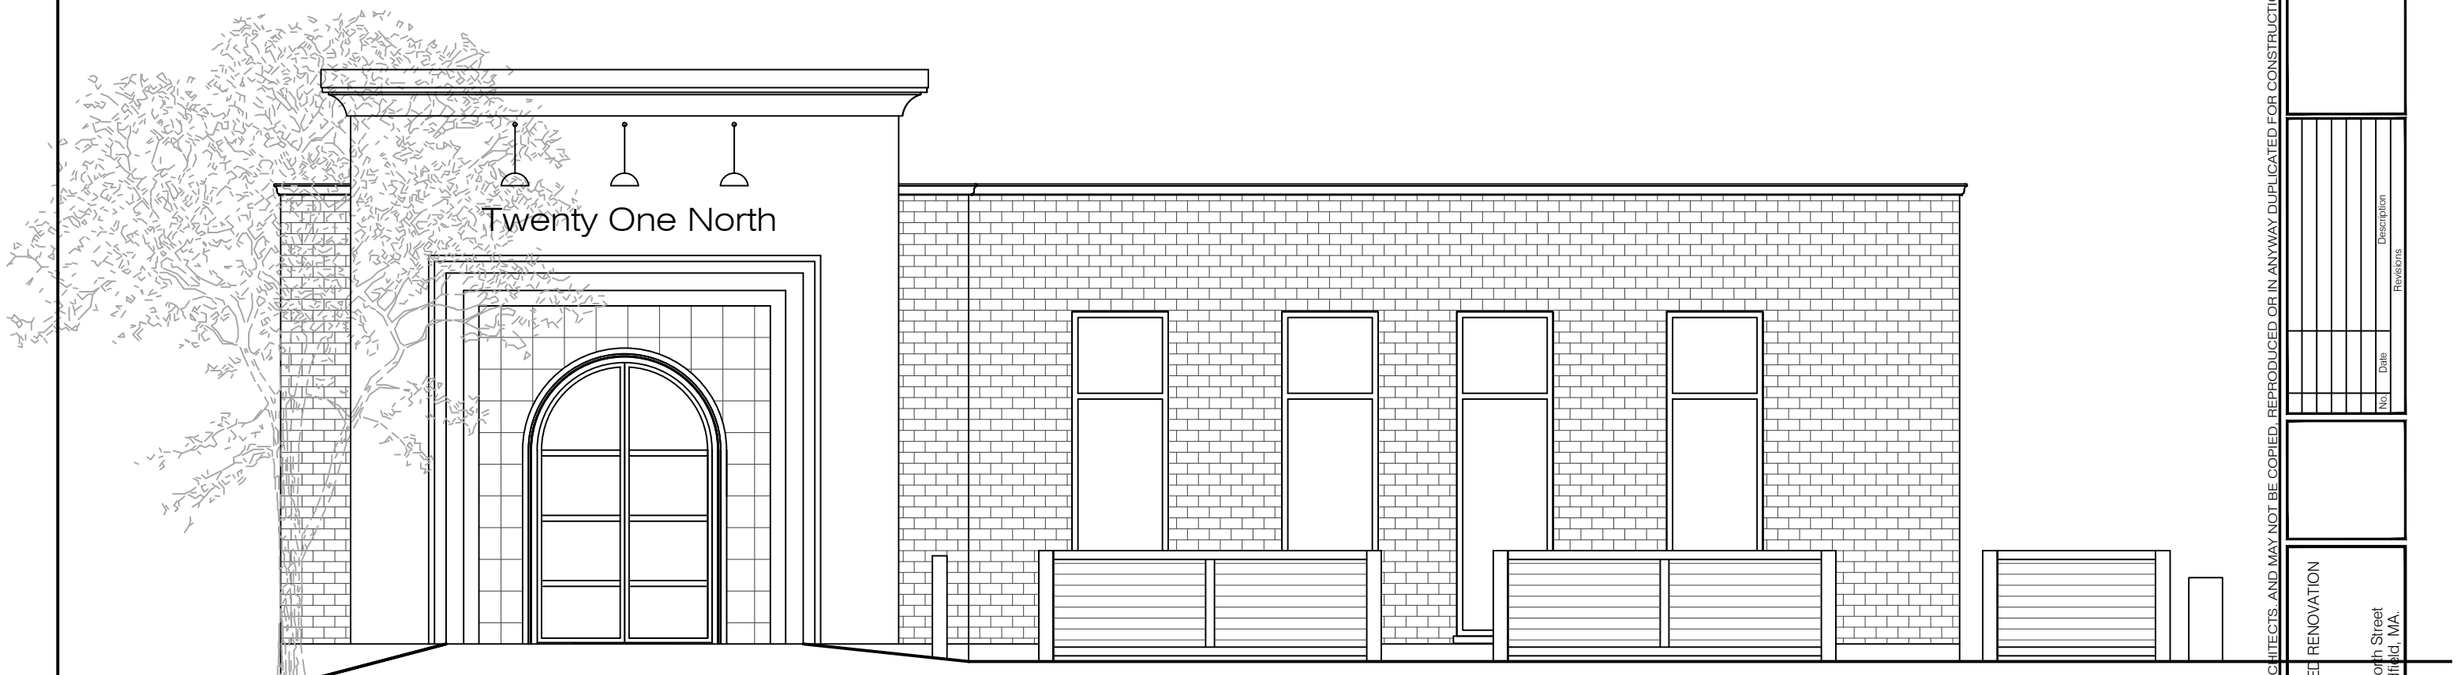

Proposed Front B

THESE PLANS ARE THE PROPERTY OF PAUL M. APKARIAN, ARCHITECTS AND MAY NOT BE COPIED, REPRODUCED OR IN ANYWAY DUPLICATED FOR CONSTRUCTION WITHOUT WRITTEN PERMISSION OF PAUL M. APKARIAN ARCHITECTS

Paul Apkarian Architects, Inc.
architecture • interiors • planning
www.paai.net
508.561.0157 (t) paul@paai.net


No.	Date	Revisions Description

PROPOSED RENOVATION
21 North Street
Medfield, MA.

SCALE	
DESIGNED	PMA
DRAWN	PMA
CHECKED	
FILE NAME	
PLOTTED	
ISSUE DATE	05.15.23
JOB NO.	

ARCHITECTURAL

Elevations

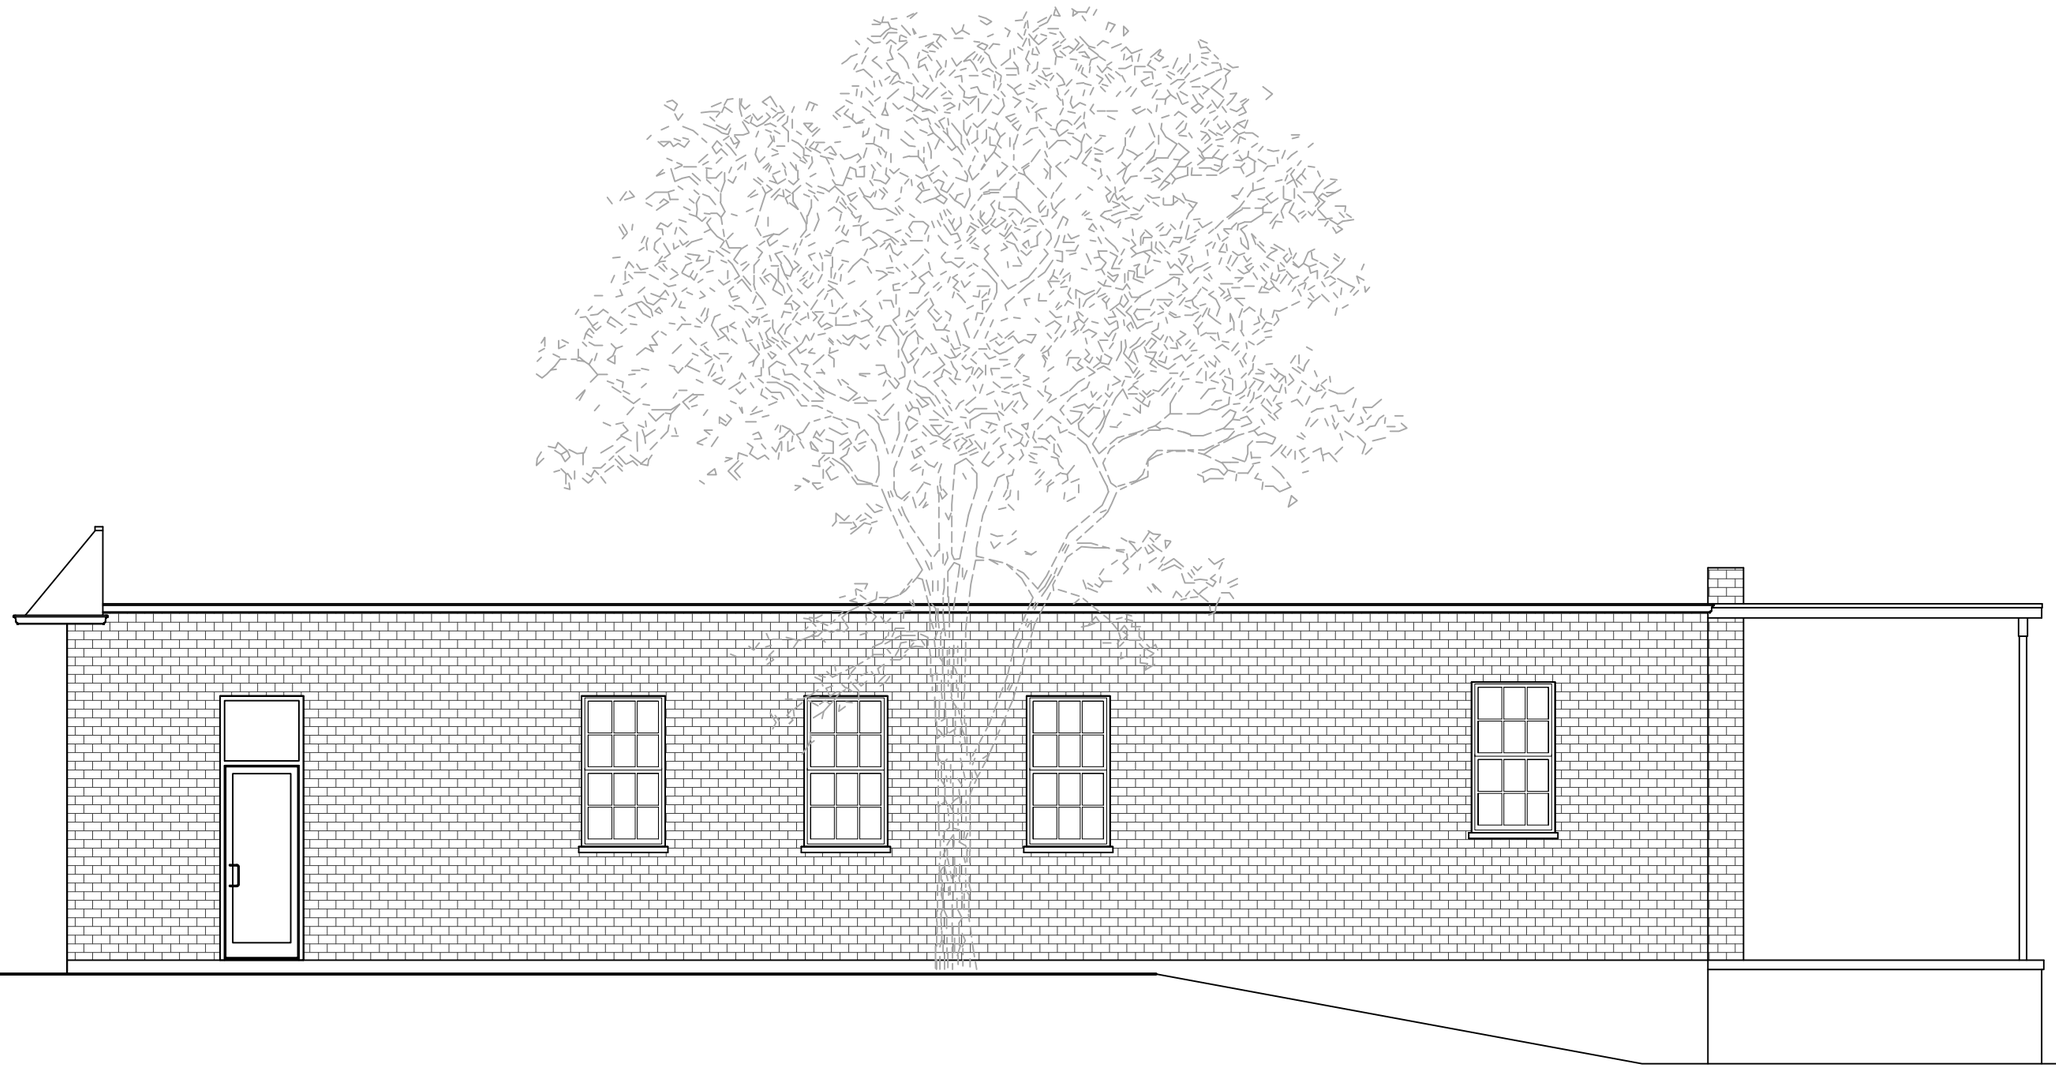

Proposed Right Side

THESE PLANS ARE THE PROPERTY OF PAUL M. APKARIAN, ARCHITECTS, AND MAY NOT BE COPIED, REPRODUCED OR IN ANYWAY DUPLICATED FOR CONSTRUCTION WITHOUT WRITTEN PERMISSION OF PAUL M. APKARIAN ARCHITECTS

Paul Apkarian Architects, Inc.
architecture ▪ interiors ▪ planning
www.paai.net
508.561.0157 (t)
paul@paai.net

No.	Date	Description


Revisions

PROPOSED RENOVATION
21 North Street
Medfield, MA

SCALE	
DESIGNED	PMA
DRAWN	PMA
CHECKED	
FILE NAME	
PLOTTED	
ISSUE DATE	05.15.23
JOB NO.	

ARCHITECTURAL

Elevations

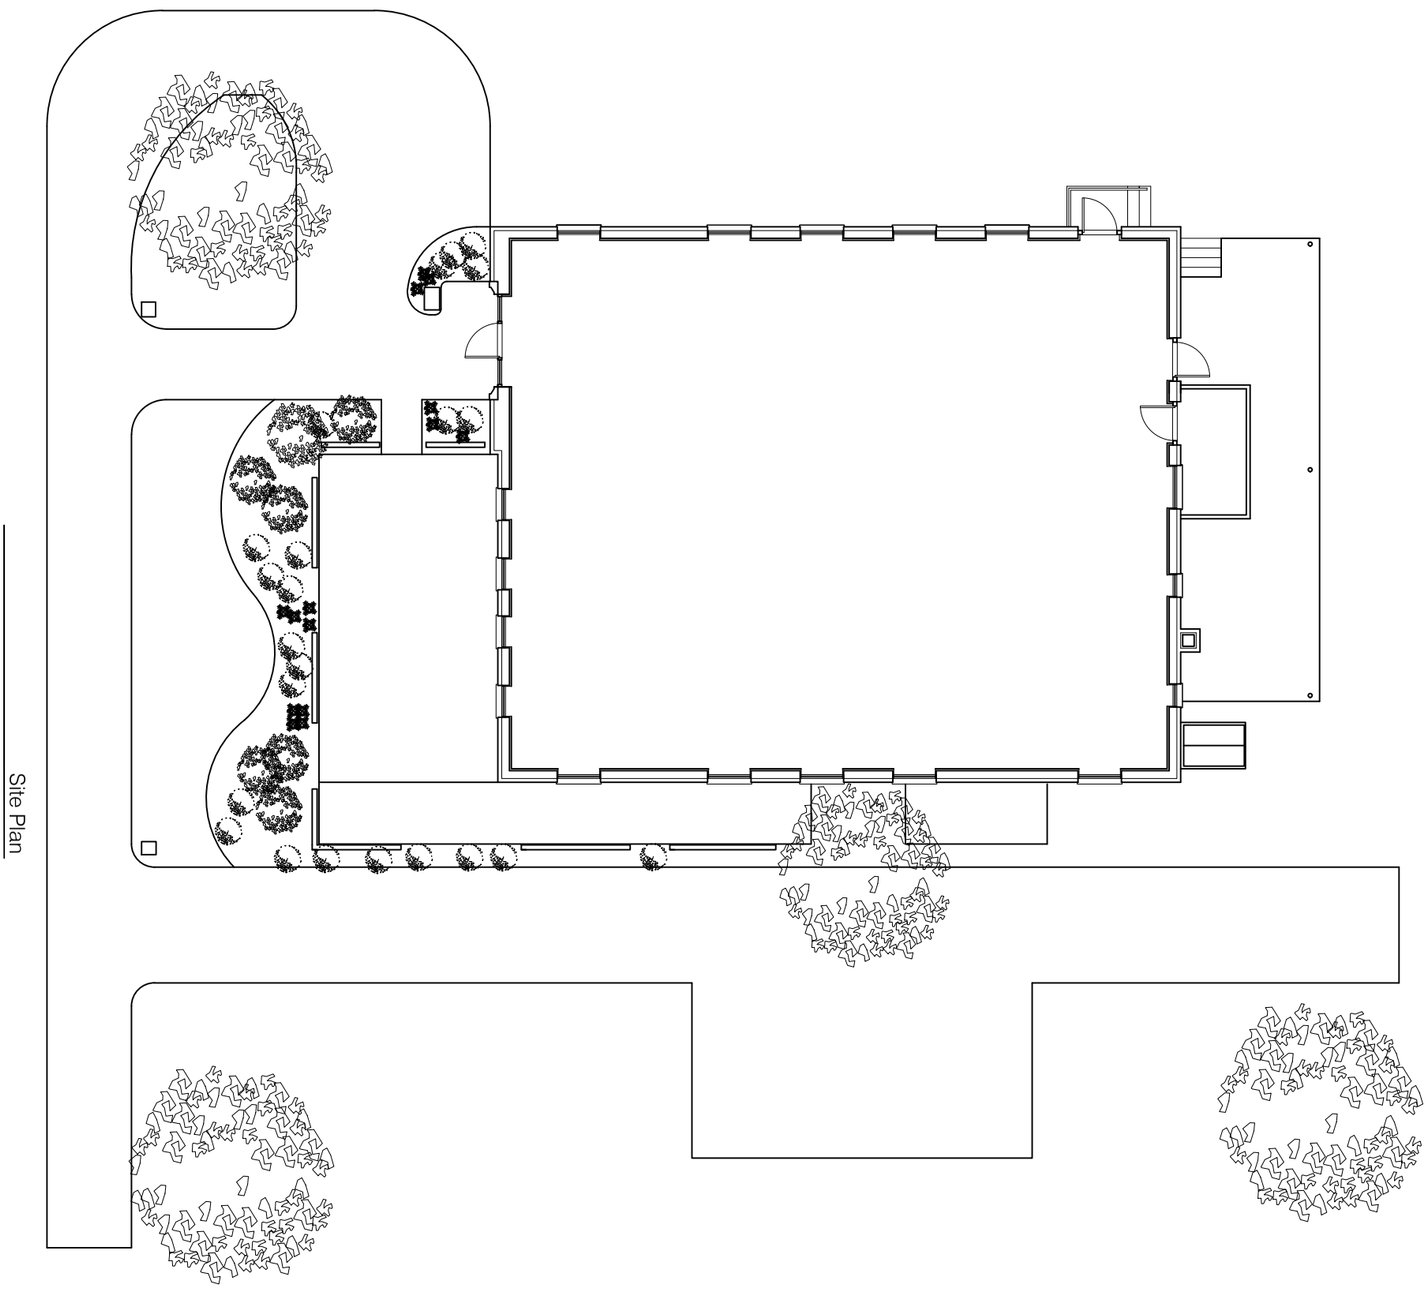

Site Plan

THESE PLANS ARE THE PROPERTY OF PAUL M. APKARIAN, ARCHITECTS, AND MAY NOT BE COPIED, REPRODUCED OR IN ANYWAY DUPLICATED FOR CONSTRUCTION WITHOUT WRITTEN PERMISSION OF PAUL M. APKARIAN ARCHITECTS

Site Plan

ARCHITECTURAL

JOB NO.
ISSUE DATE: 05.15.23
PLOTTED
FILE NAME
CHECKED
DRAWN: PMA
DESIGNED: PMA
SCALE

PROPOSED RENOVATION

21 North Street
Medfield, MA.

No.	Date	Description
		Revisions

Paul Apkarian Architects, Inc.
architecture ▪ interiors ▪ planning
www.paai.net
508.561.0157 (t) paul@paai.net