
MULTILANE ROUNDABOUT
CONCEPT B

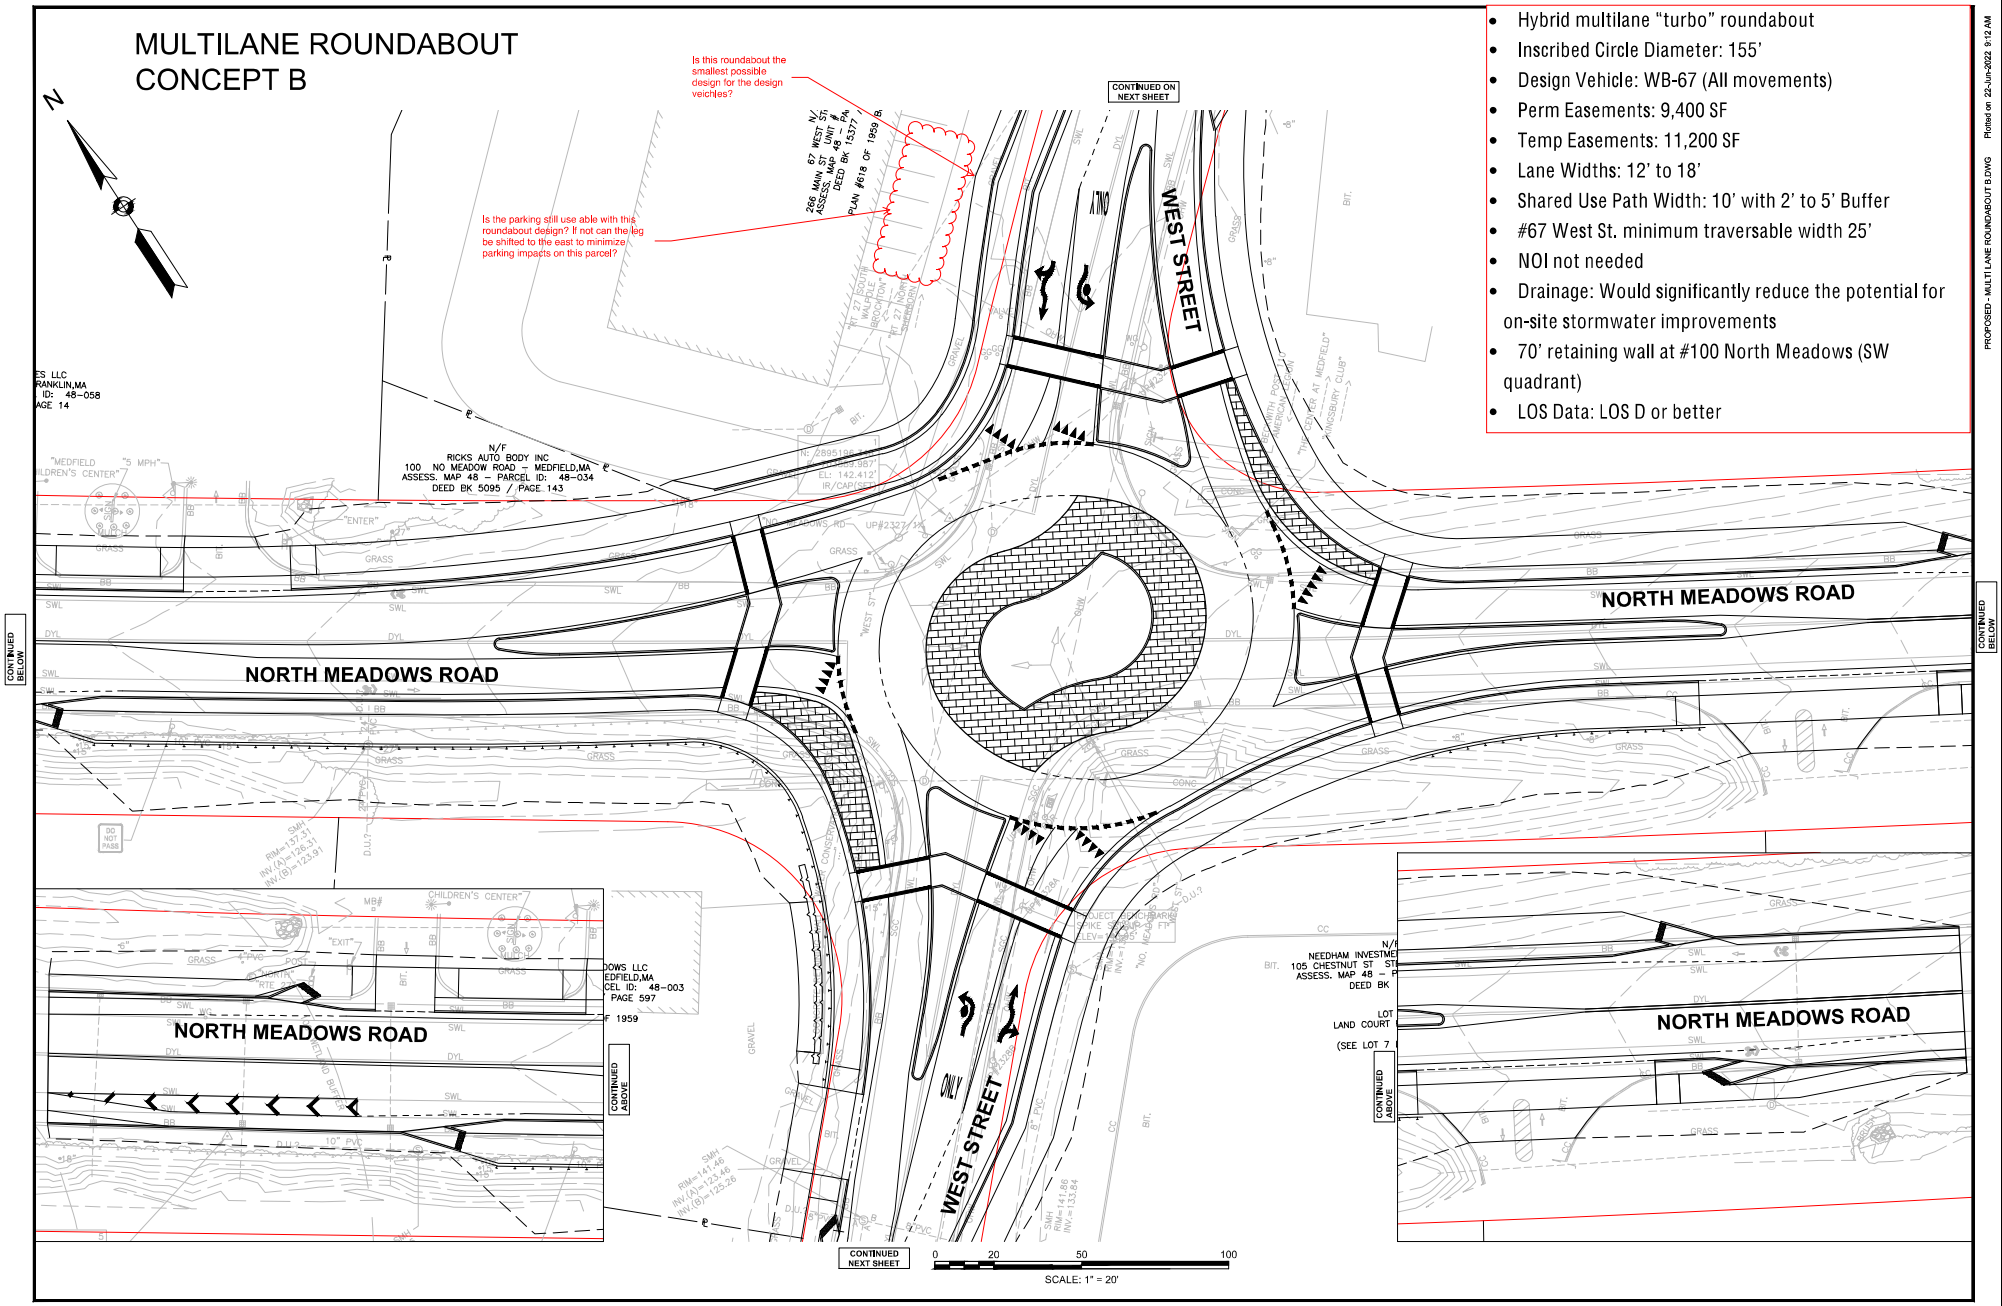

- Hybrid multilane "turbo" roundabout
- Inscribed Circle Diameter: 155'
- Design Vehicle: WB-67 (All movements)
- Perm Easements: 9,400 SF
- Temp Easements: 11,200 SF
- Lane Widths: 12' to 18'
- Shared Use Path Width: 10' with 2' to 5' Buffer
- #67 West St. minimum traversable width 25'
- NOI not needed
- Drainage: Would significantly reduce the potential for on-site stormwater improvements
- 70' retaining wall at #100 North Meadows (SW quadrant)
- LOS Data: LOS D or better

PROPOSED - MULTI LANE ROUNDABOUT B.DWG Plotted on 22-Jun-2022 9:12 AM