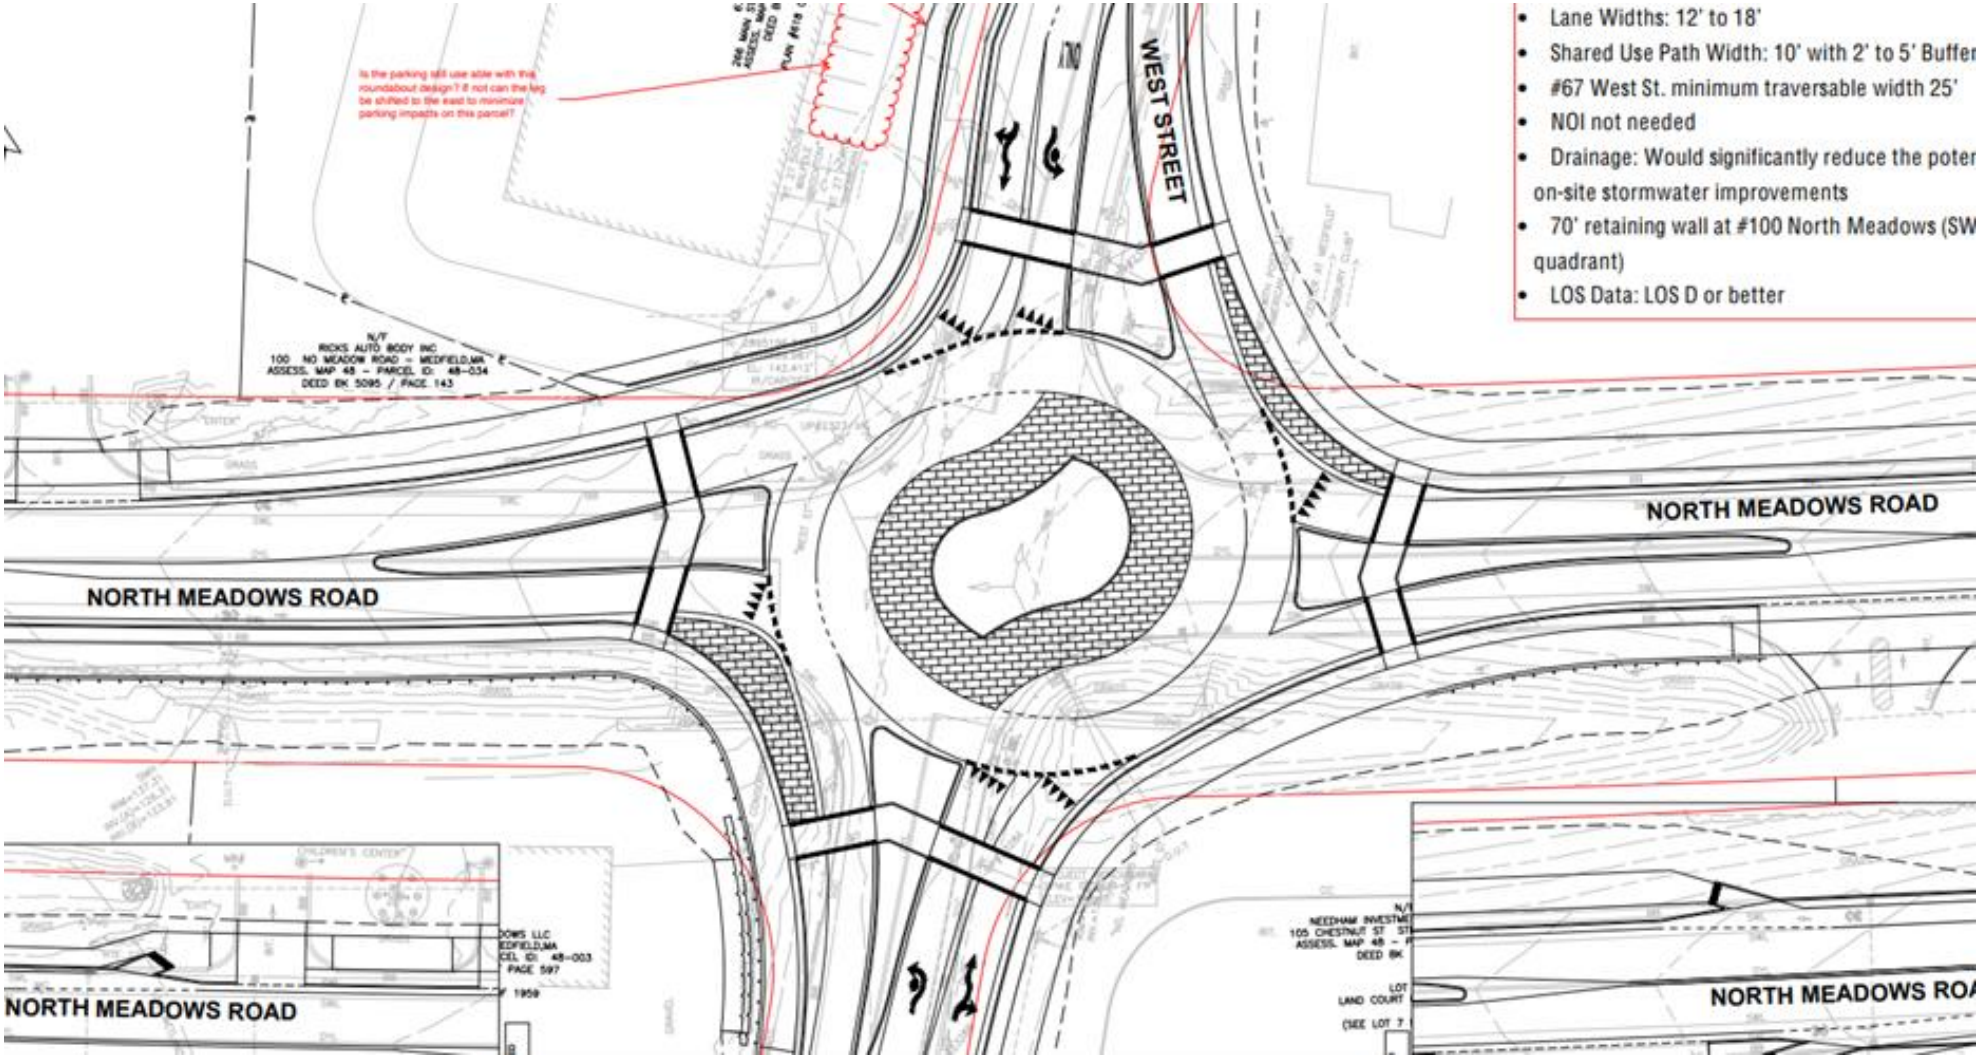
Is the parking still use able with this roundabout design? If not can the leg be shifted to the east to minimize parking impacts on this parcel?
WEST STREET
NORTH MEADOWS ROAD
NORTH MEADOWS ROAD
NORTH MEADOWS ROAD
NORTH MEADOWS ROA
N/F
RICKS AUTO BODY INC
100 NO MEADOW ROAD - MEDFIELD,MA
ASSESS. MAP 48 - PARCEL ID: 48-034
DEED BK 5095 / PAGE 143
Lane Widths: 12' to 18'
Shared Use Path Width: 10' with 2' to 5' Buffer
#67 West St. minimum traversable width 25'
NOI not needed
Drainage: Would significantly reduce the poter on-site stormwater improvements
70' retaining wall at #100 North Meadows (SW quadrant)
LOS Data: LOS D or better