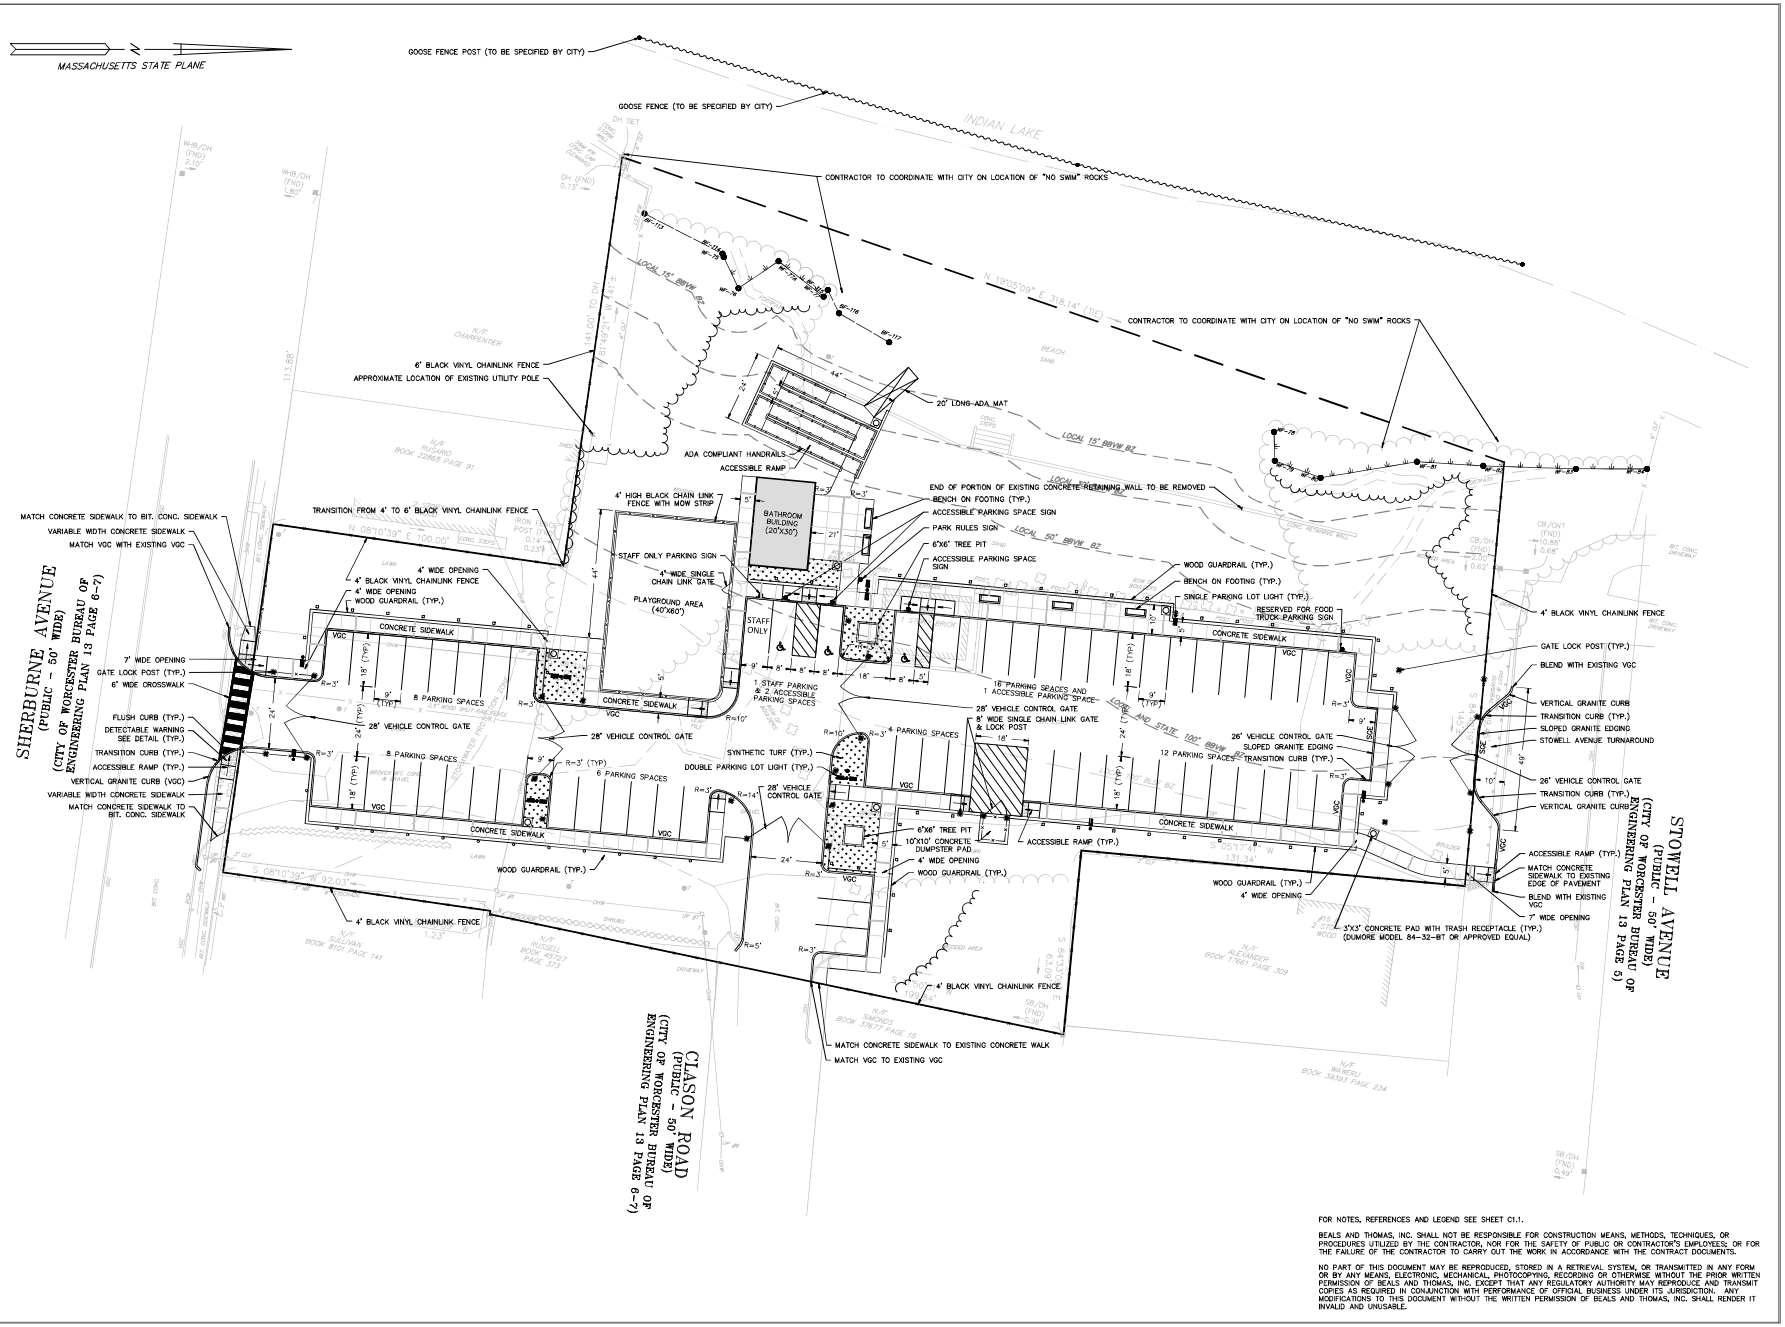


FOR NOTES, REFERENCES AND LEGEND SEE SHEET C1.1.

BEALS AND THOMAS, INC. SHALL NOT BE RESPONSIBLE FOR CONSTRUCTION MEANS, METHODS, TECHNIQUES, OR PROCEDURES UTILIZED BY THE CONTRACTOR, NOR FOR THE SAFETY OF PUBLIC OR CONTRACTOR'S EMPLOYEES; OR FOR THE FAILURE OF THE CONTRACTOR TO CARRY OUT THE WORK IN ACCORDANCE WITH THE CONTRACT DOCUMENTS.

NO PART OF THIS DOCUMENT MAY BE REPRODUCED, STORED IN A RETRIEVAL SYSTEM, OR TRANSMITTED IN ANY FORM OR BY ANY MEANS, ELECTRONIC, MECHANICAL, PHOTOCOPYING, RECORDING OR OTHERWISE WITHOUT THE PRIOR WRITTEN PERMISSION OF BEALS AND THOMAS, INC. EXCEPT THAT ANY REGULATORY AUTHORITY MAY REPRODUCE AND TRANSMIT COPIES AS REQUIRED IN CONJUNCTION WITH PERFORMANCE OF OFFICIAL BUSINESS UNDER ITS JURISDICTION. ANY MODIFICATIONS TO THIS DOCUMENT WITHOUT THE WRITTEN PERMISSION OF BEALS AND THOMAS, INC. SHALL RENDER IT INVALID AND UNUSABLE.

PREPARED FOR:

WORCESTER DEPARTMENT OF PUBLIC WORKS AND PARKS

50 OFFICER MANNY FAMILIA WAY
WORCESTER, MASSACHUSETTS

9/13/2023

THOMAS JOHN MICHALAK CIVIL No. 49337 REGISTERED PROFESSIONAL ENGINEER

9/13/2023

FOR PERMITTING ONLY

COPYRIGHT (C) BY BEALS AND THOMAS, INC.
ALL RIGHTS RESERVED

PREPARED BY:

BEALS AND THOMAS

BEALS AND THOMAS, INC.
144 Turnpike Road, Suite 210
Southborough, Massachusetts 01772-2104
T 508.366.0560 | www.bealsandthomas.com

5				
4				
3				
2				
1				
0	09/13/2023	ISSUED FOR PERMITTING		
ISSUE DATE	DESCRIPTION			
NBB	NBB	TJM/DJL	TJM/DJL	
DES	DWN	CHK'D	APP'D	

PROJECT:

INDIAN LAKE BEACH

34 SHERBURNE AVENUE
WORCESTER, MASSACHUSETTS

SCALE: 1" = 20' DATE: SEPTEMBER 13, 2023

METERS 0 5 10 15
FEET 0 10 20 40 60

LAYOUT AND MATERIALS PLAN

B+T JOB NO.2407.08

B+T PLAN NO. 240708P046A-002

C3.1