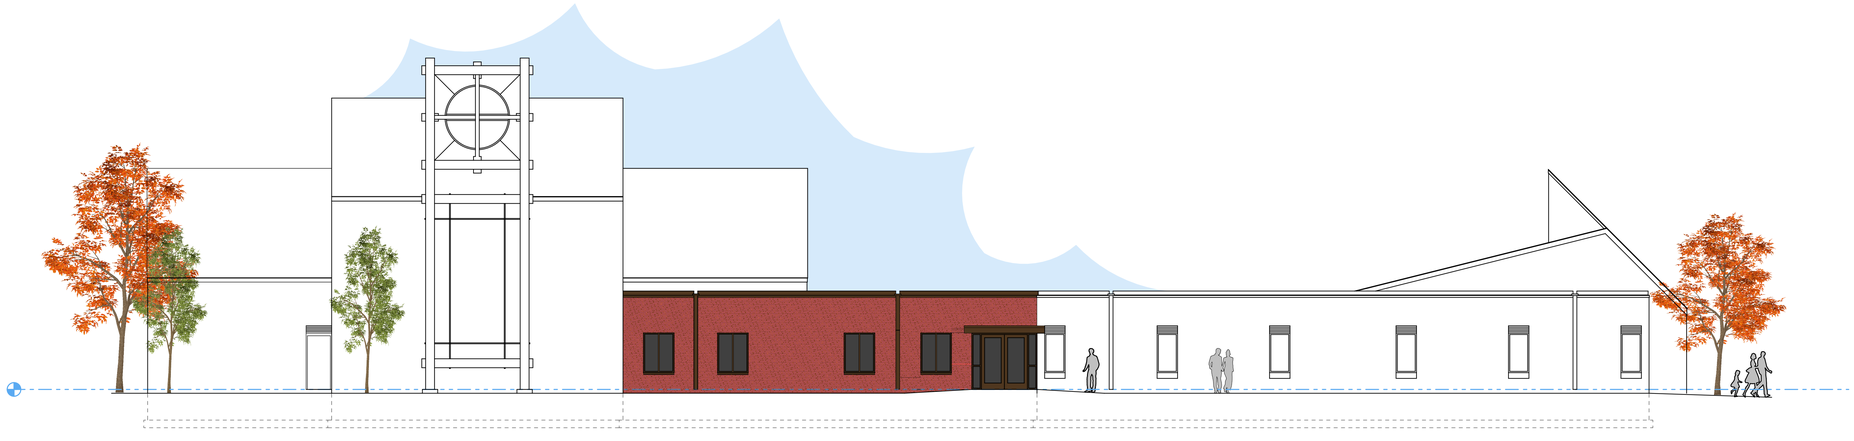

WEST ELEVATION

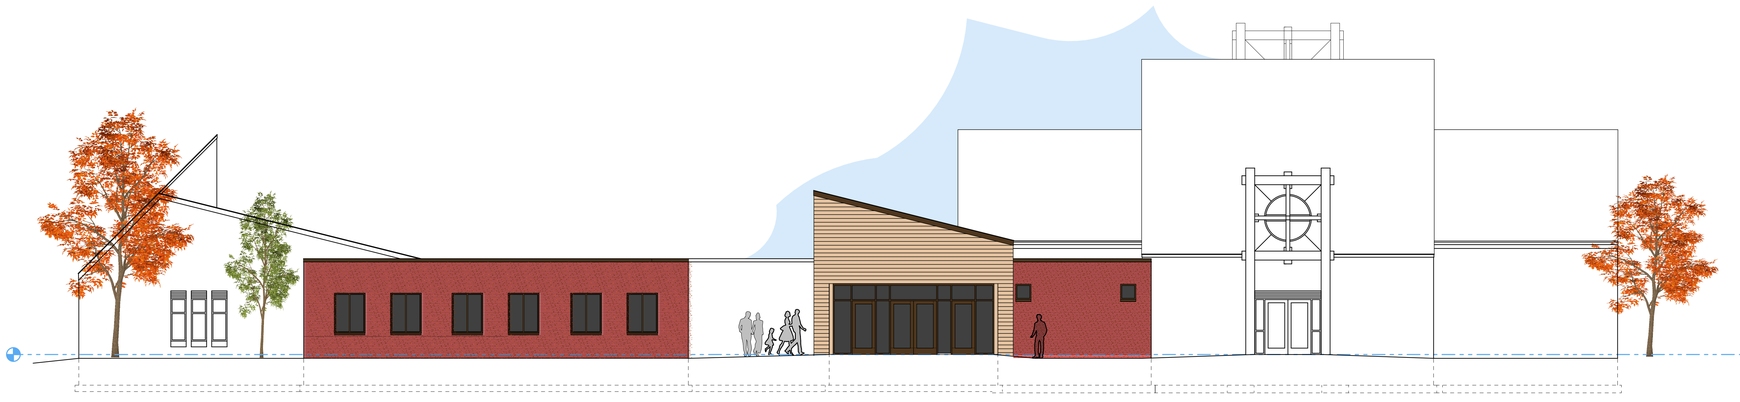

EAST ELEVATION

EXTERIOR ELEVATIONS: EAST & WEST

BUSCH
ARCHITECTS, INC.

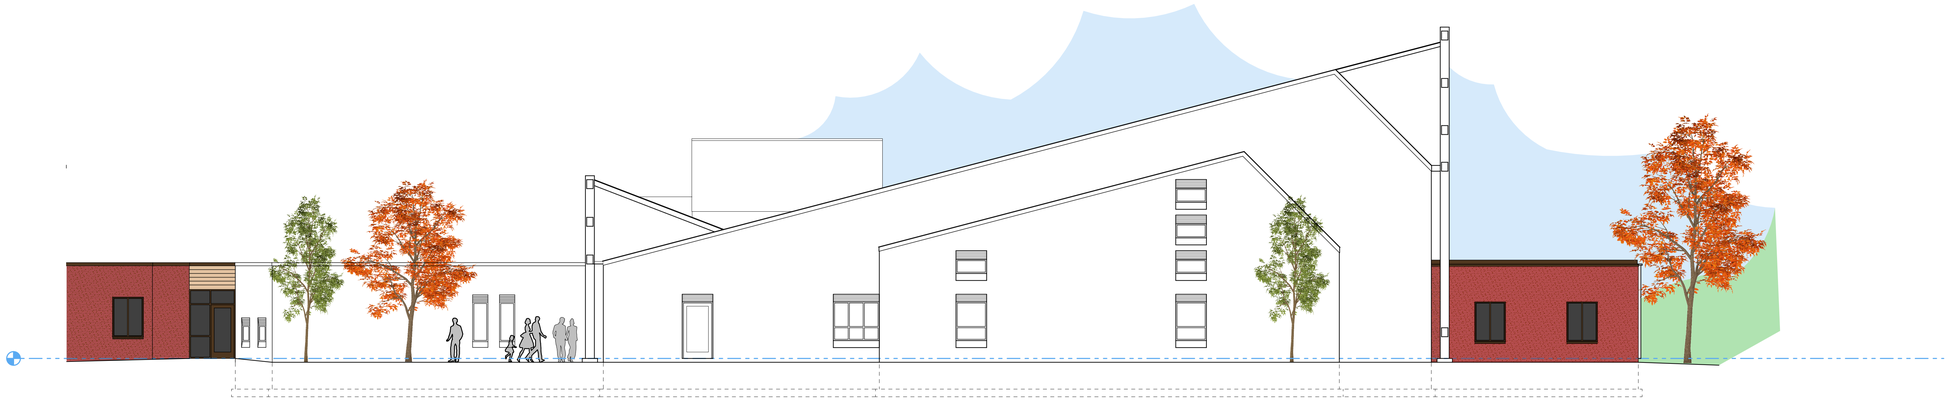

NORTH ELEVATION

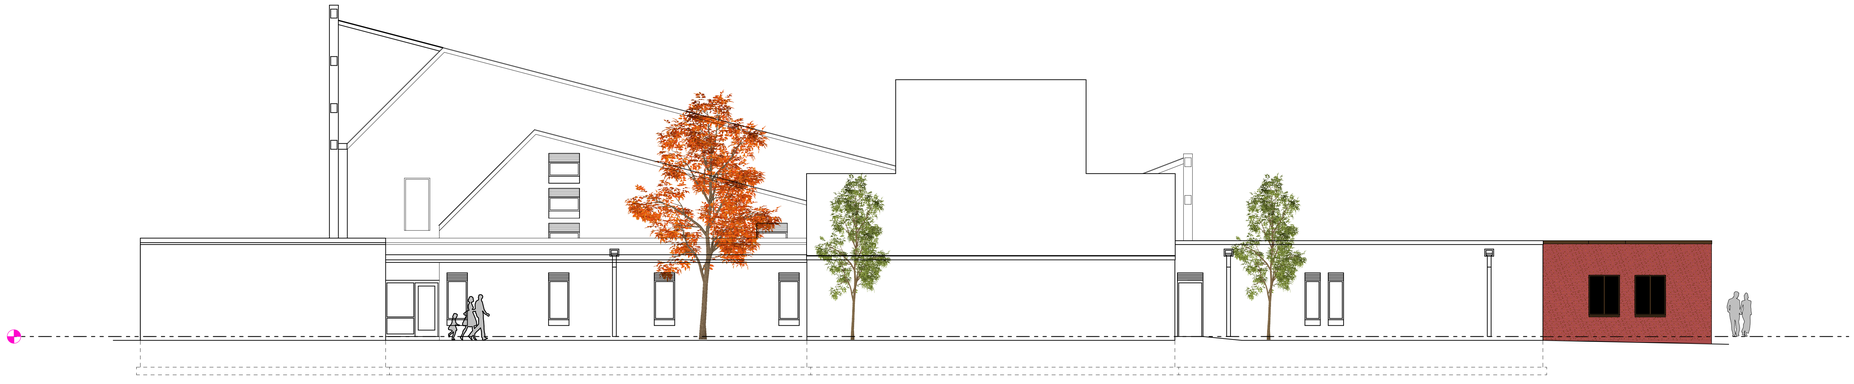

SOUTH ELEVATION

EXTERIOR ELEVATIONS: NORTH & SOUTH

BUSCH
ARCHITECTS, INC.