S:\PROJECTS\7351 - Wyoming County EDA - Tralee Industrial Park\Drawings\Plans\50000 Sf Option - Site Plan.dwg

NOTES:

TOTAL BUILDING AREA= 59,532 SQ. FT.

TOTAL PARKING SPACES= 40

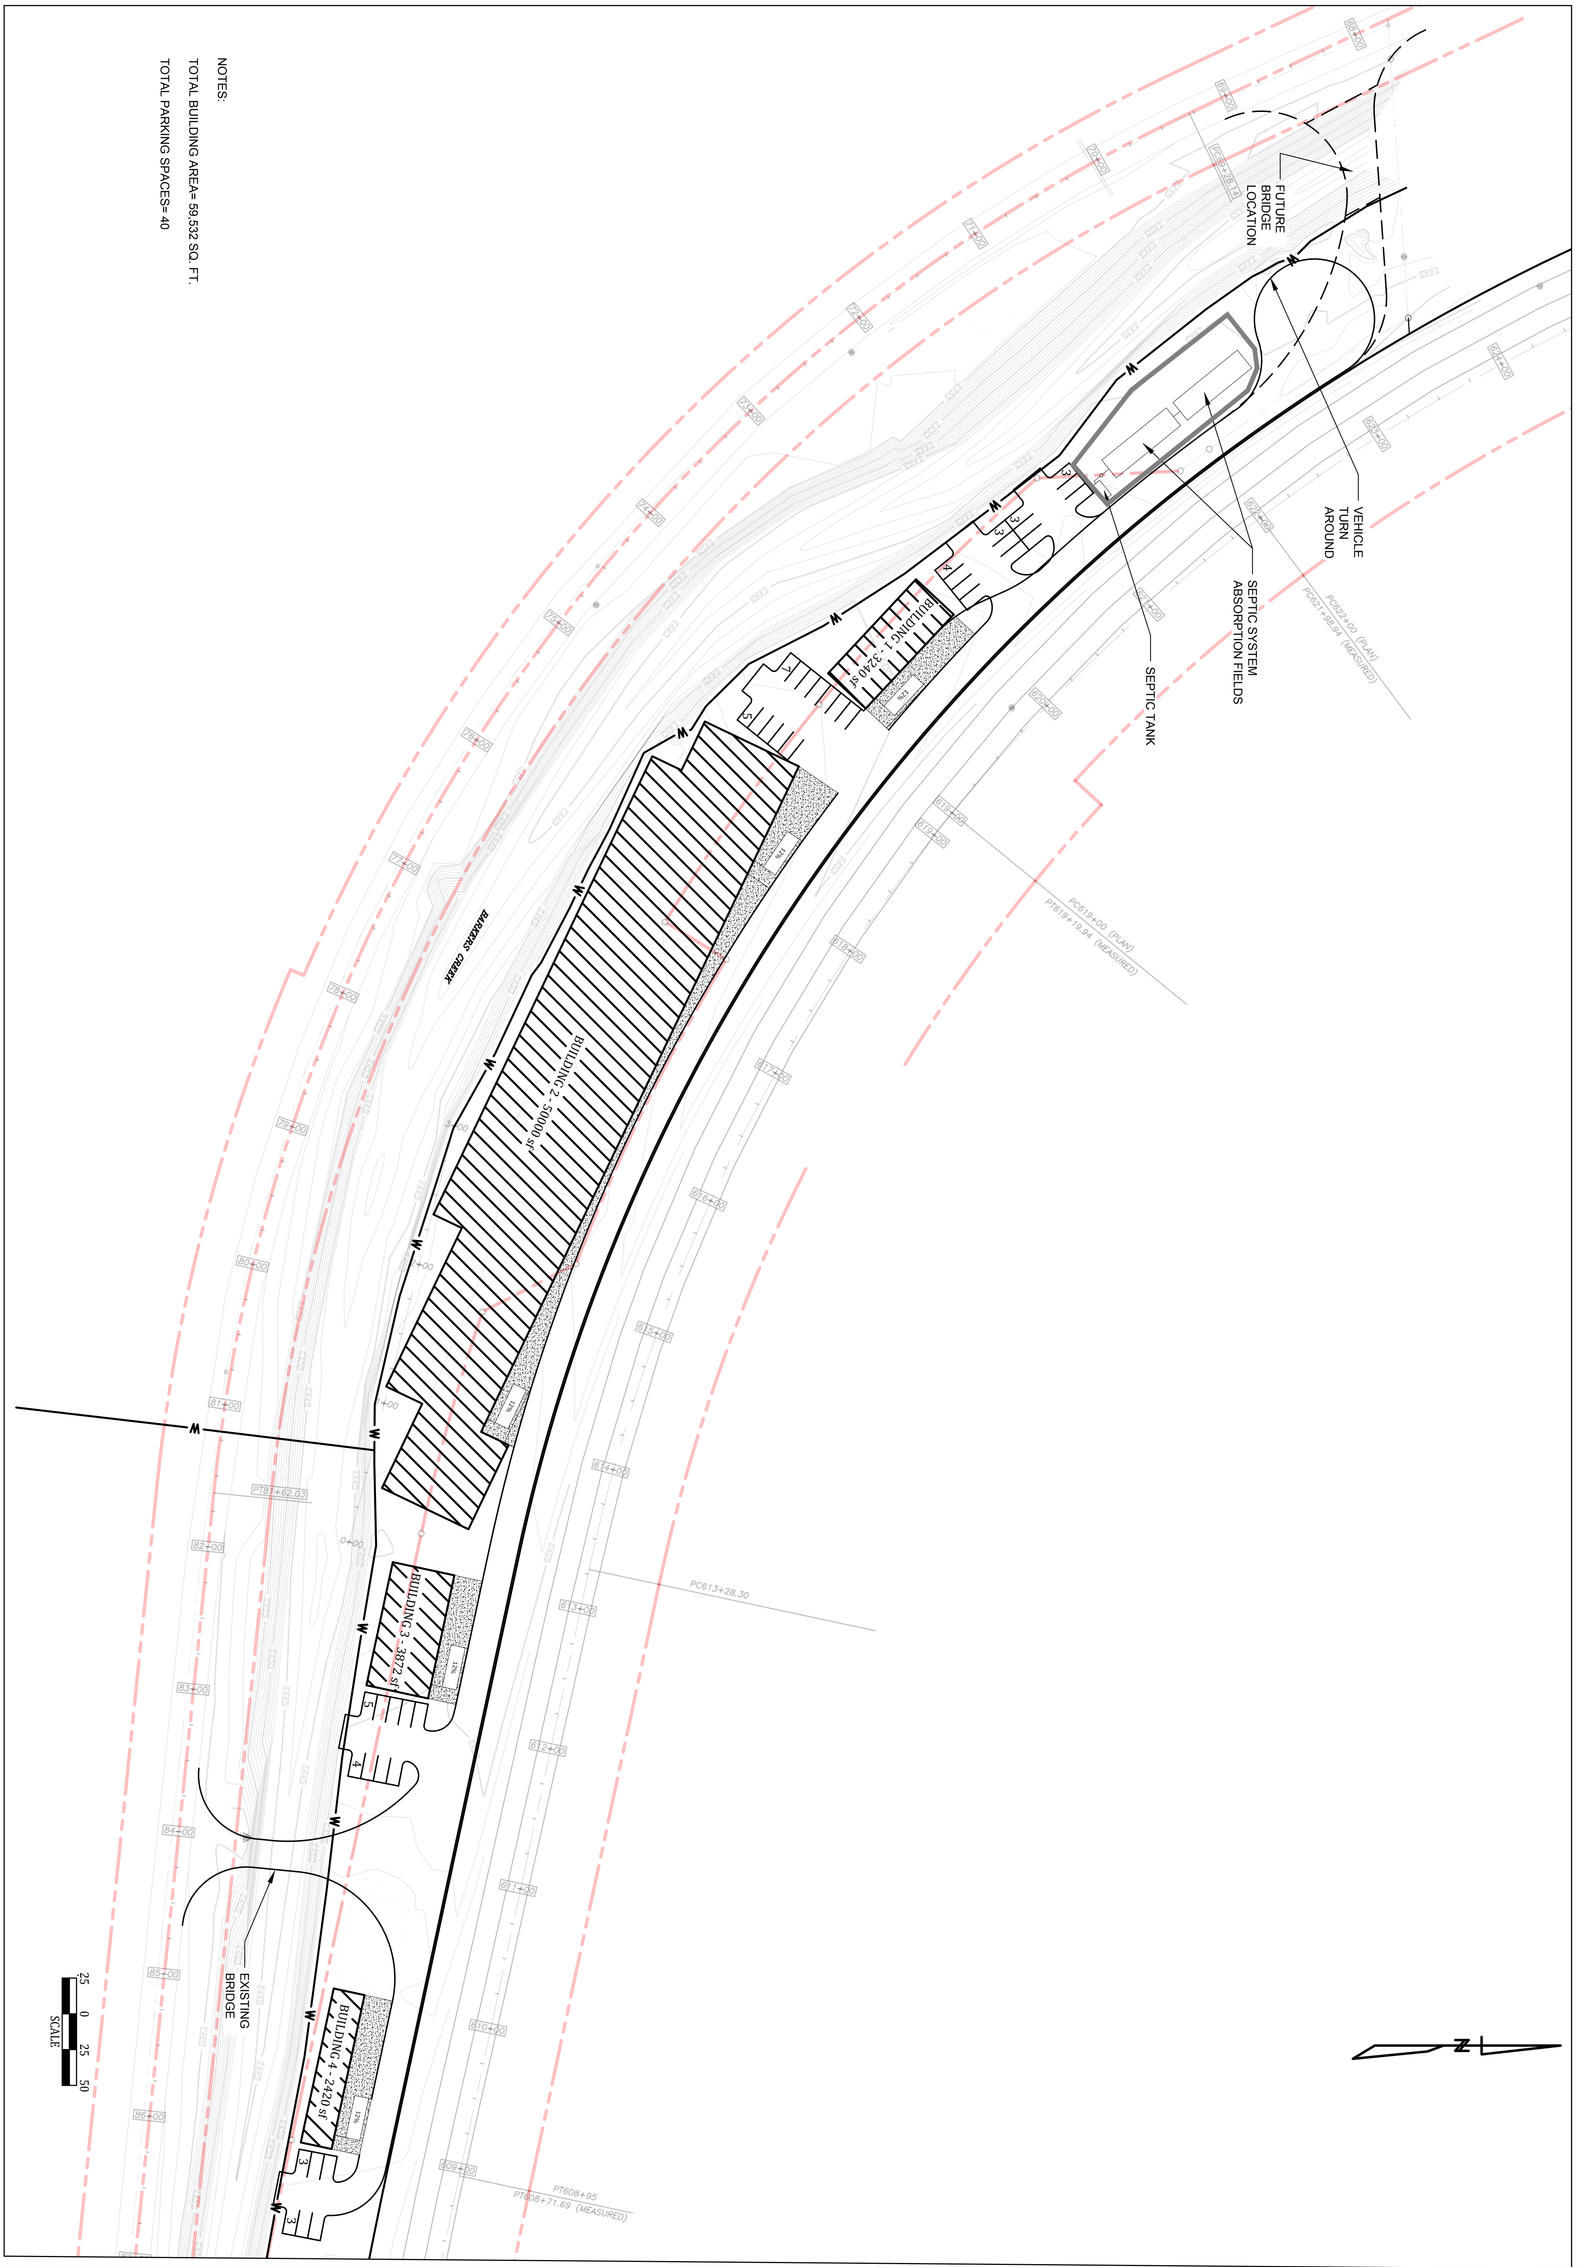

REV. NO.	OF	SHEET NUMBER
---	2	---

REVISED - OPTION 4

DRAWN	CHECKED	APPROVED	DATE	SCALE
KGS	KRC	-	03-21-17	SHOWN
PROJECT NUMBER:		13-7351		

WYOMING COUNTY EDA
BARKERS CREEK INDUSTRIAL PARK
WYOMING COUNTY, WEST VIRGINIA

STAFFORD CONSULTANTS INCORPORATED
ENGINEERING DESIGN AND CONSULTING
PRINCETON, WEST VIRGINIA

NO.	REVISIONS	DATE	BY
.	.	.	.
.	.	.	.
.	.	.	.
.	.	.	.
.	.	.	.
.	.	.	.