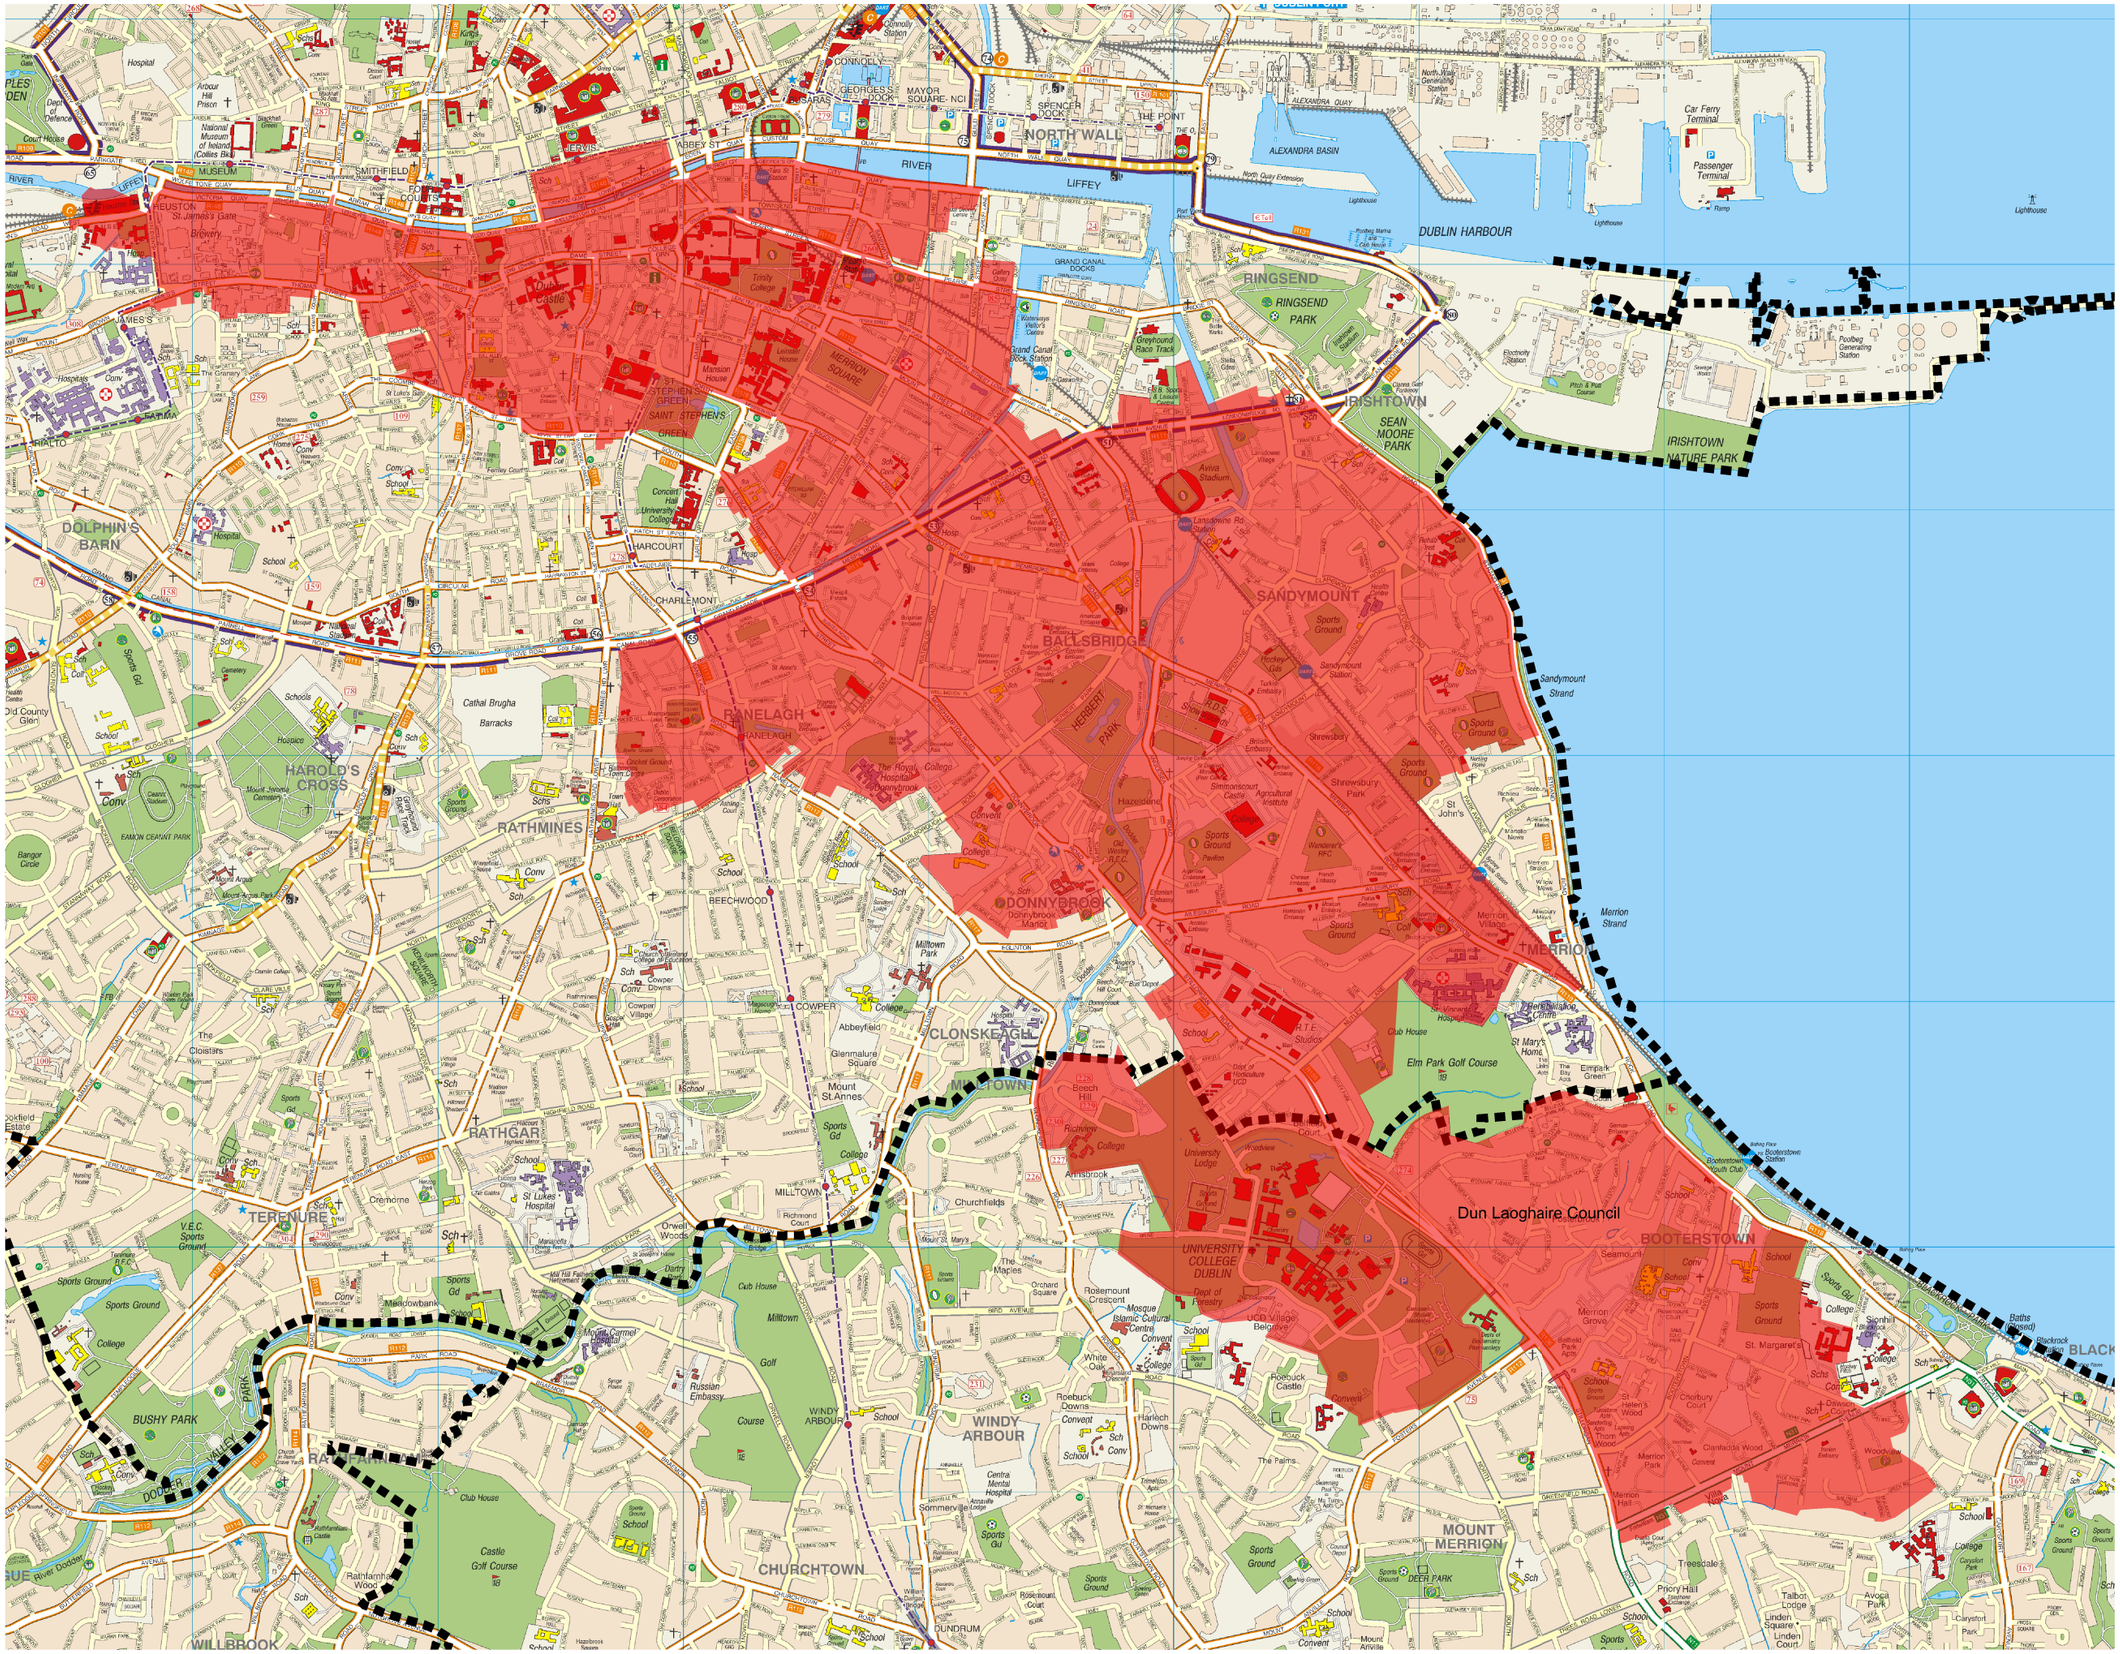

AFFECTED AREA

Council Boundary

Date:	Rev.	Description

Dublin City Council
Water Services
Asset Management
Civic Office's Wood Quay
Dublin 8

Comhairle Cathrach Bhaile Átha Cliath
Dublin City Council

Project:
Donnybrook Trunk Mains Repair

Title:
WATER DISTRUPTION
2/ March / 2019

Scales:	NTS		
Drn. PF	Chd.	App.	Date: 23/01/2019
Drawing No. ws0490			Rev.

A3