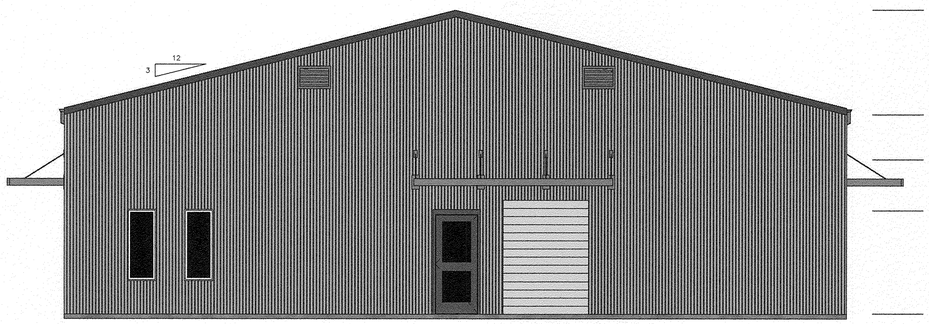

② North
3/16" = 1'-0"

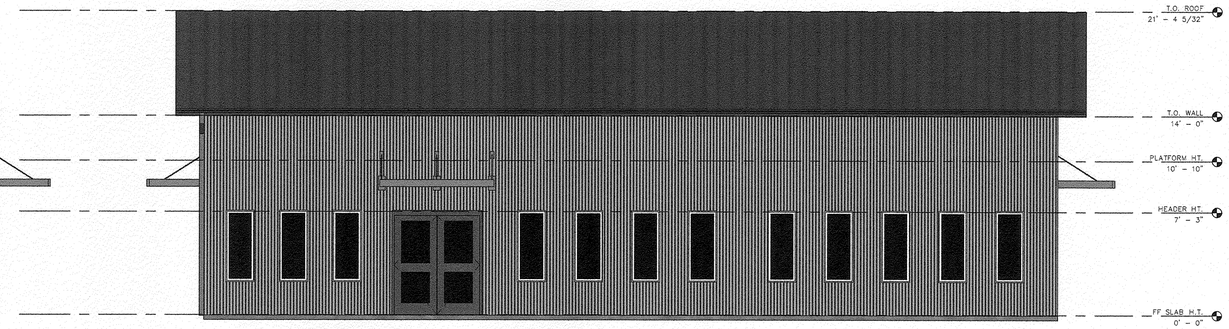

① East
3/16" = 1'-0"

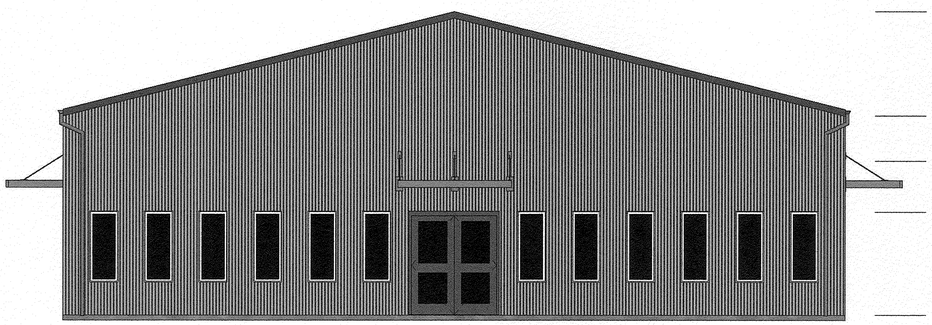

③ South
3/16" = 1'-0"

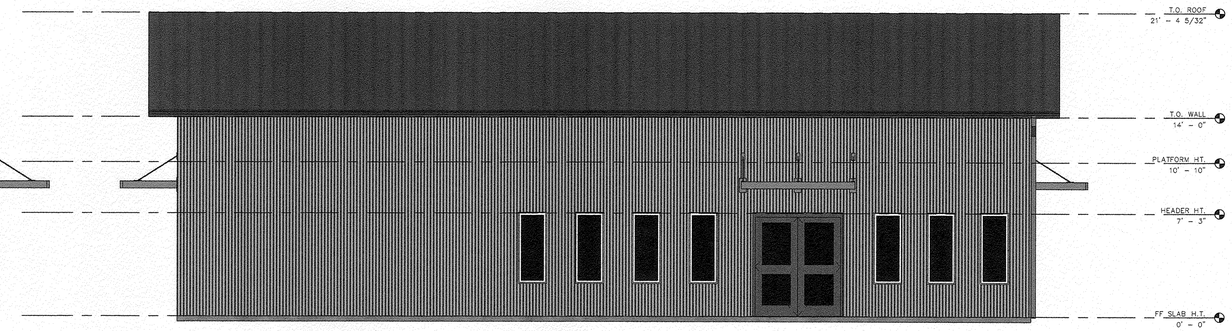

④ West
3/16" = 1'-0"

REVIEWED
FOR CODE COMPLIANCE
MAY 24 2019
INTERWEST
CONSULTING GROUP

APPROVED
Humboldt County
Building Division

REGISTERED PROFESSIONAL ENGINEER
PERJ O. WHITE
No. 65,025
CIVIL
STATE OF CALIFORNIA

5-15-19

DATE	REVISIONS	DRAWN BY
04/25/19	HUMBOLDT COUNTY PLAN REVIEW COMMENTS	TJS

THE BIGFOOT / APN: 508-242-023

1750 CENTRAL AVE., MCKINLEYVILLE, CA 95519

ELEVATIONS

PROJ. MGR.: POW
DRAWN BY: TJS
DATE: 03/15/19
SCALE: AS NOTED

SHEET
A1

18-093

© 2008 ALL RIGHTS RESERVED

SUBMITTAL 03/15/19

P:\LNR Holdings - The Bigfoot 18-093\CAD\LNR-Building.rfe