


NOTES:
1-THIS DRAWING IS BUILDERS FIRSTSOURCE'S INTERPRETATION OF ARCHITECTURAL AND STRUCTURAL PLANS DATED
2-IT IS THE RESPONSIBILITY OF THE GENERAL CONTRACTOR TO PLACE THE ROOF FRAMING PER THESE PLANS.
3-DIMENSIONS ARE NOTED PER ARCHITECTURAL PLAN LAYOUT
4-BUILDERS FIRSTSOURCE IS IN NO WAY RESPONSIBLE IF SITE DIMENSIONS DO NOT REFLECT DIMENSIONS SHOWN HERE
5-BUILDERS FIRSTSOURCE IS SUPPLYING THE ROOF FRAMING PER THIS PLAN, ROOF FRAMING COMPONENTS NOT SHOWN HERE ARE SUPPLIED BY OTHERS.
6-BUILDERS FIRSTSOURCE WILL NOT ACCEPT ANY BACK CHARGES FOR ROOF FRAMING REPAIRS OR MODIFICATIONS WITHOUT NOTIFICATION PRIOR
TO WORK BEING DONE AND WITHOUT REASONABLE OPPORTUNITY TO REVIEW PROBLEM. BACK CHARGES MUST BE AGREED UPON BY ALL
PRIOR TO WORK BEING DONE.

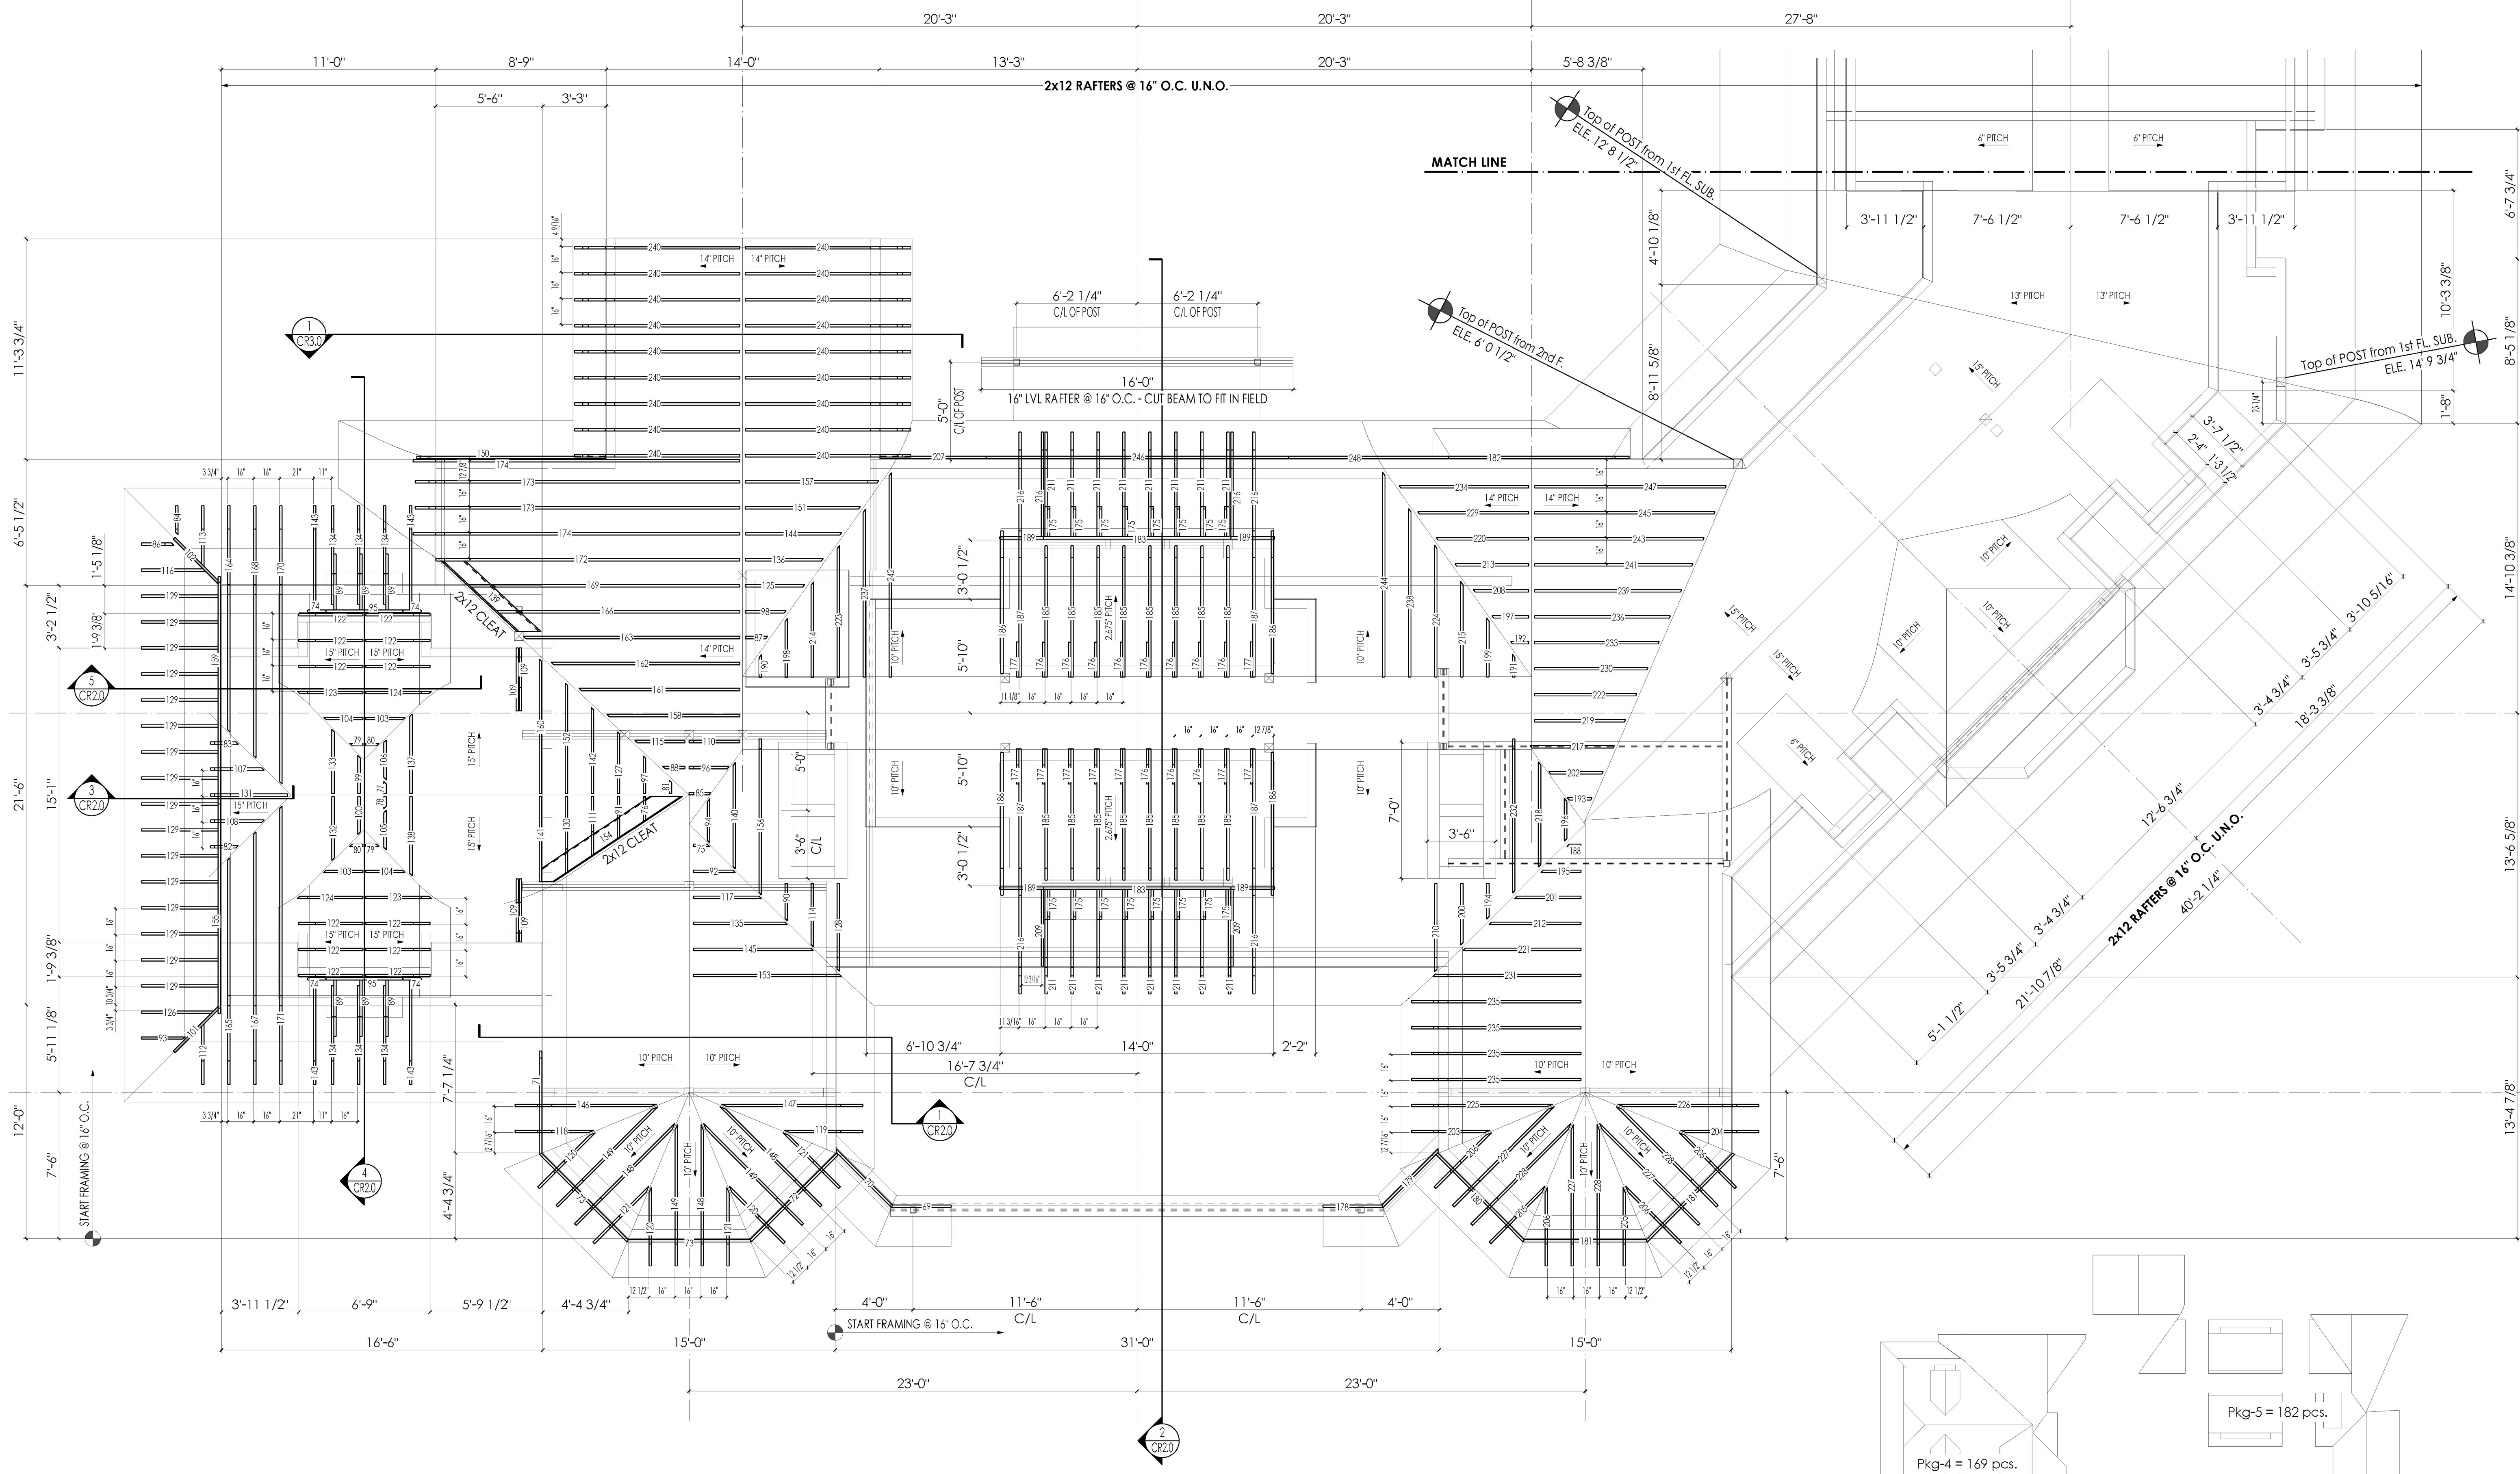

Pkg#4 & 5 ROOF FRAMING PLACEMENT PLAN
SCALE: 1/4" = 1'-0"


1

PACKAGE PLACEMENT
NOT TO SCALE

2


Pkg-5 = 182 pcs.

Pkg-4 = 169 pcs.

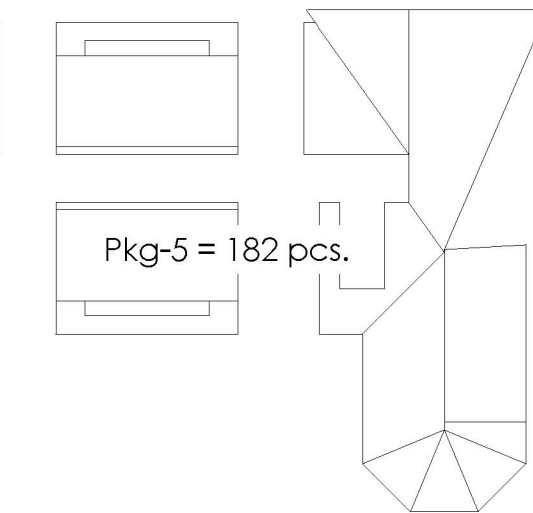


Pkg-5 = 182 pcs.

Pkg-4 = 169 pcs.

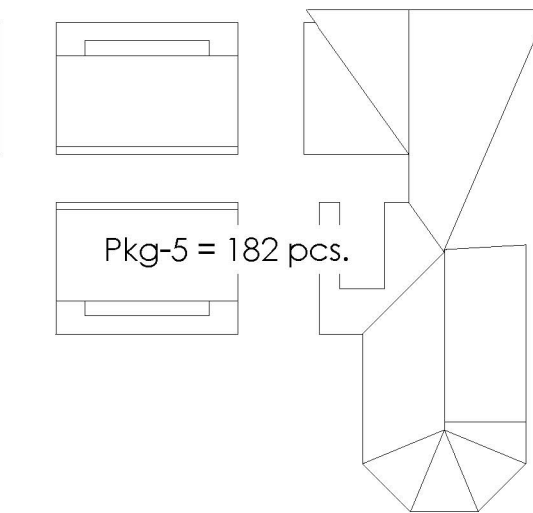


Pkg-5 = 182 pcs.

Pkg-4 = 169 pcs.

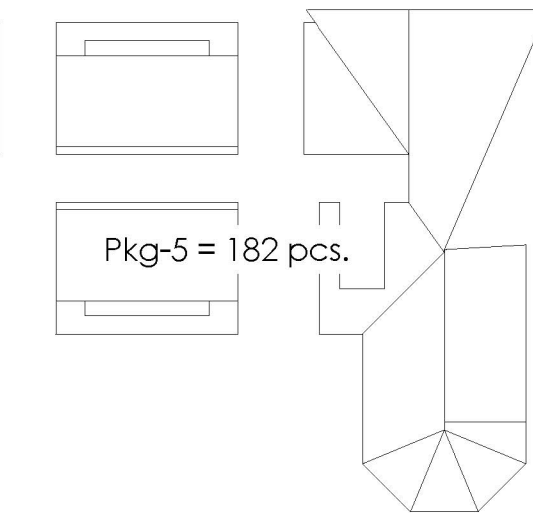


Pkg-5 = 182 pcs.

Pkg-4 = 169 pcs.

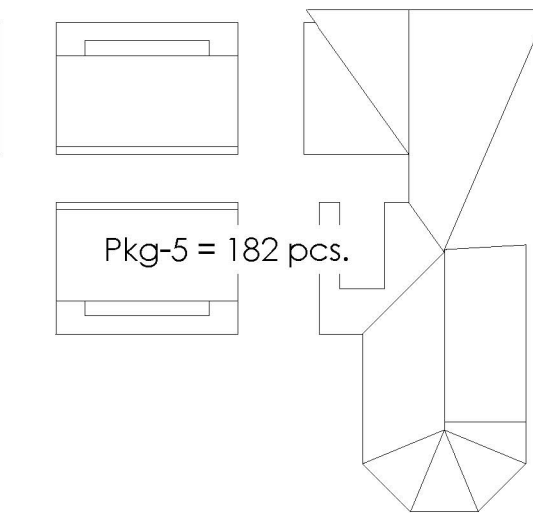


Pkg-5 = 182 pcs.

Pkg-4 = 169 pcs.

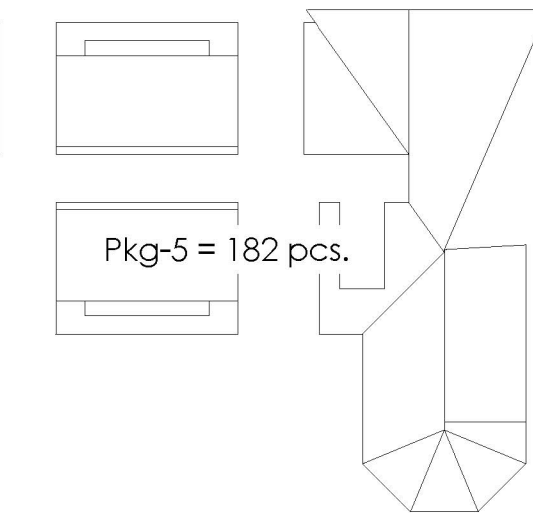


Pkg-5 = 182 pcs.

Pkg-4 = 169 pcs.

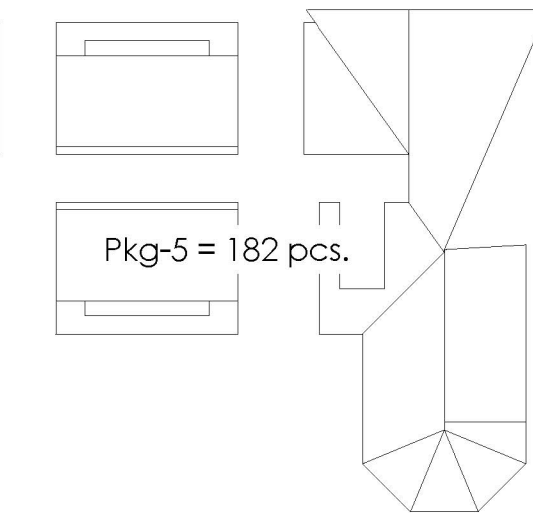


Pkg-5 = 182 pcs.

Pkg-4 = 169 pcs.

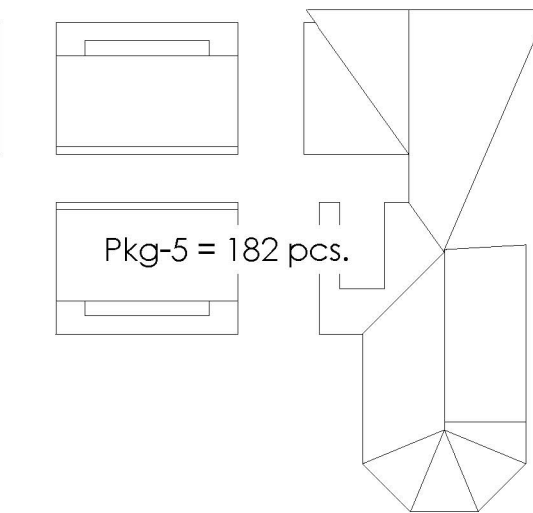


Pkg-5 = 182 pcs.

Pkg-4 = 169 pcs.

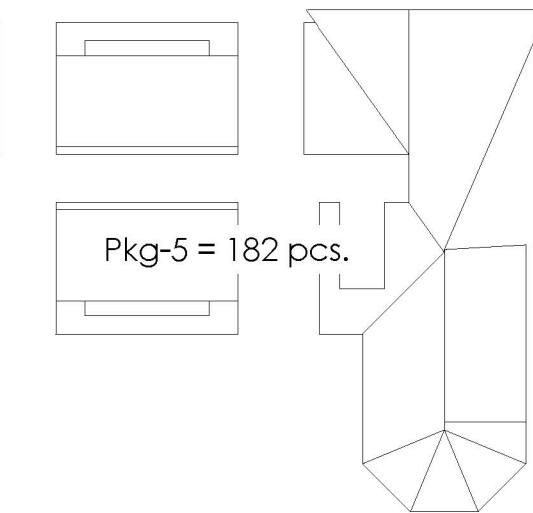


Pkg-5 = 182 pcs.

Pkg-4 = 169 pcs.

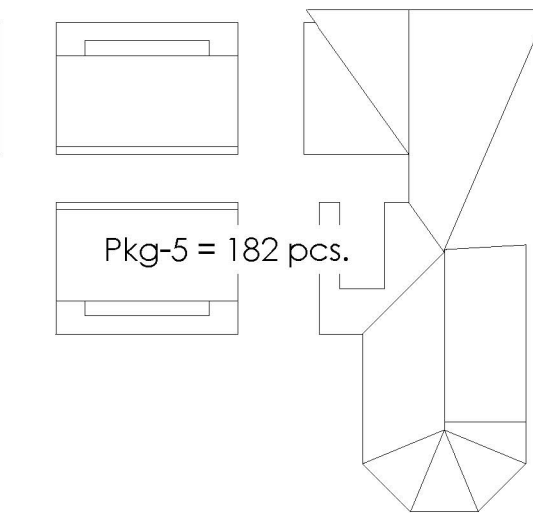


Pkg-5 = 182 pcs.

Pkg-4 = 169 pcs.

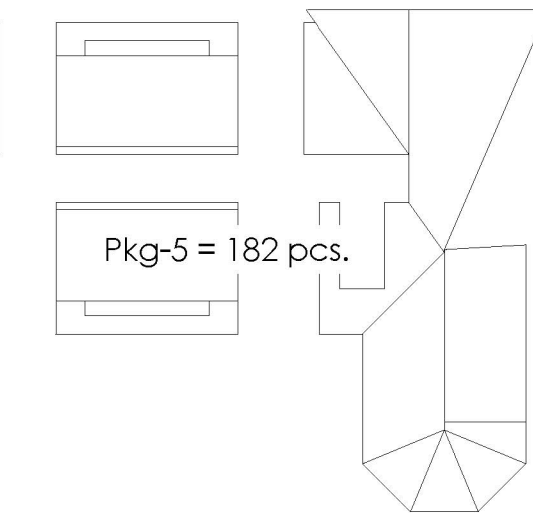


Pkg-5 = 182 pcs.

Pkg-4 = 169 pcs.

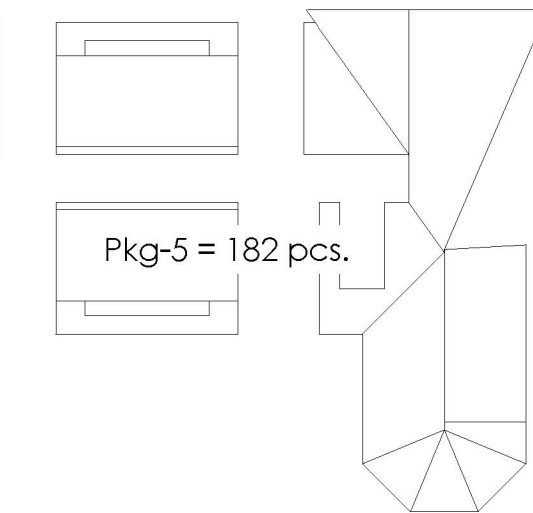


Pkg-5 = 182 pcs.

Pkg-4 = 169 pcs.

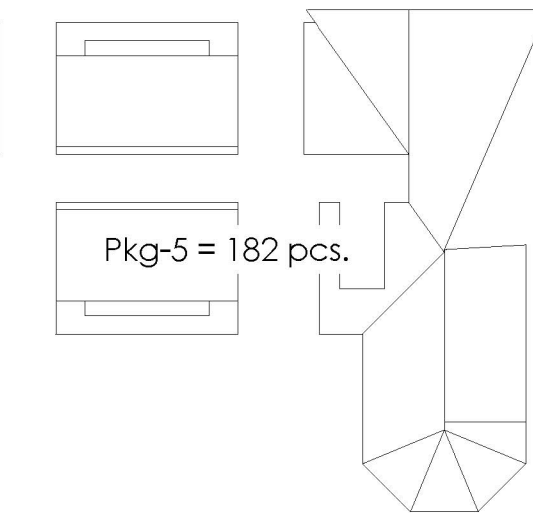


Pkg-5 = 182 pcs.

Pkg-4 = 169 pcs.

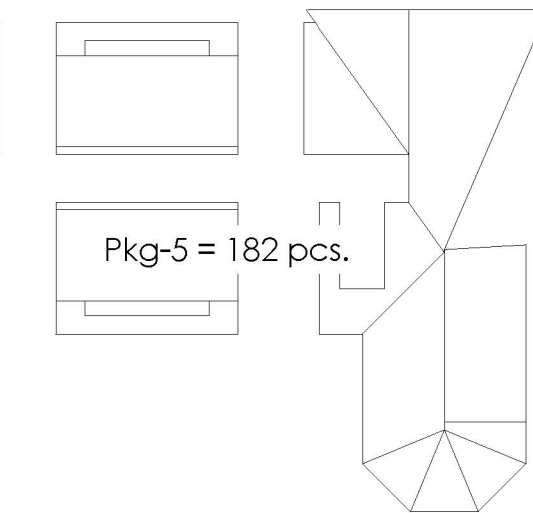


Pkg-5 = 182 pcs.

Pkg-4 = 169 pcs.

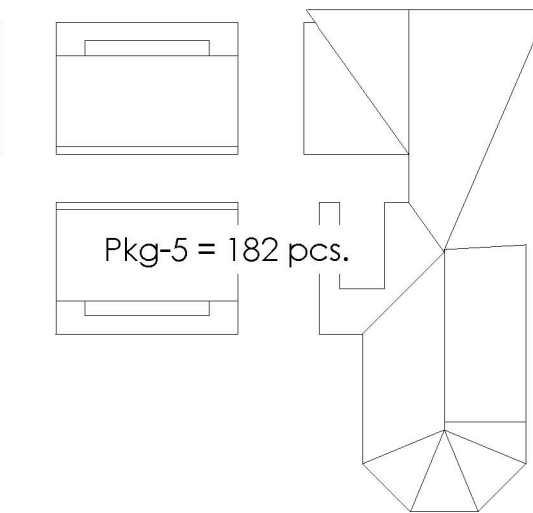


Pkg-5 = 182 pcs.

Pkg-4 = 169 pcs.

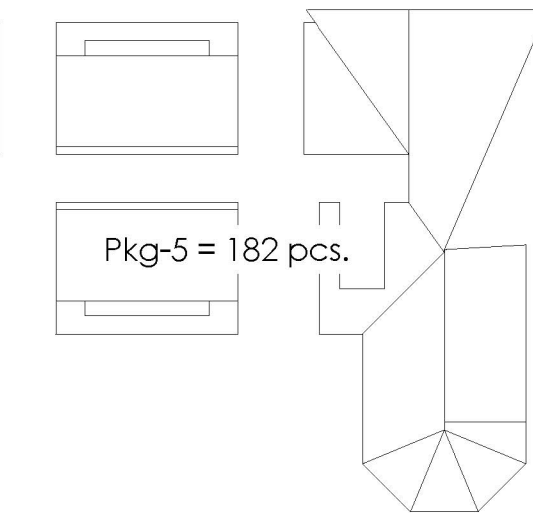


Pkg-5 = 182 pcs.

Pkg-4 = 169 pcs.

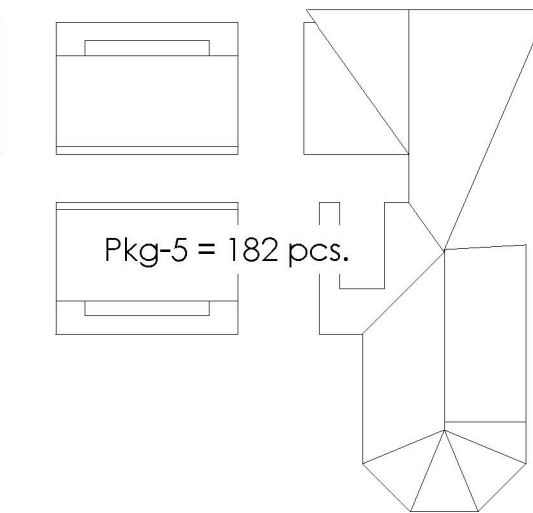


Pkg-5 = 182 pcs.

Pkg-4 = 169 pcs.

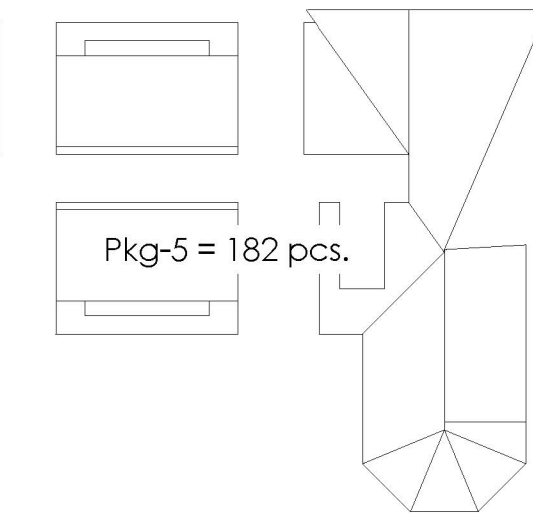


Pkg-5 = 182 pcs.

Pkg-4 = 169 pcs.

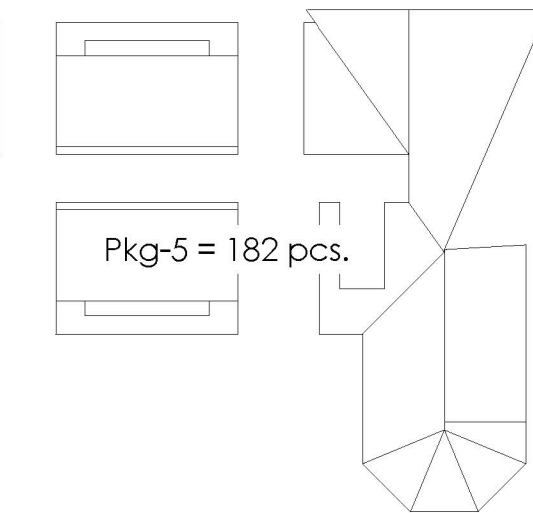


Pkg-5 = 182 pcs.

Pkg-4 = 169 pcs.

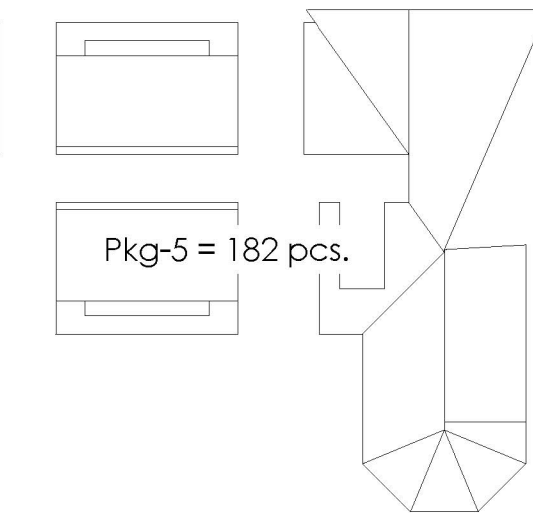


Pkg-5 = 182 pcs.

Pkg-4 = 169 pcs.

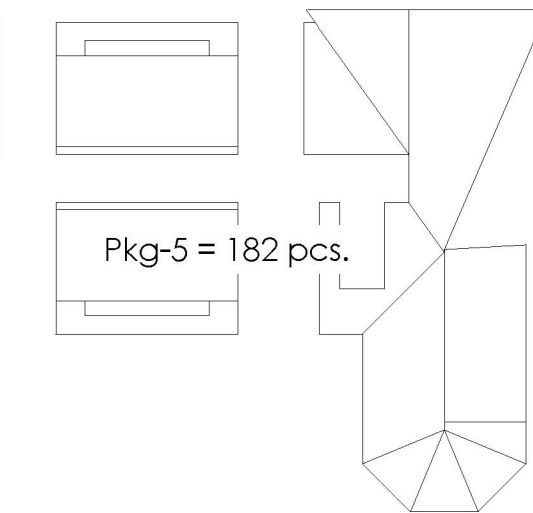


Pkg-5 = 182 pcs.

Pkg-4 = 169 pcs.

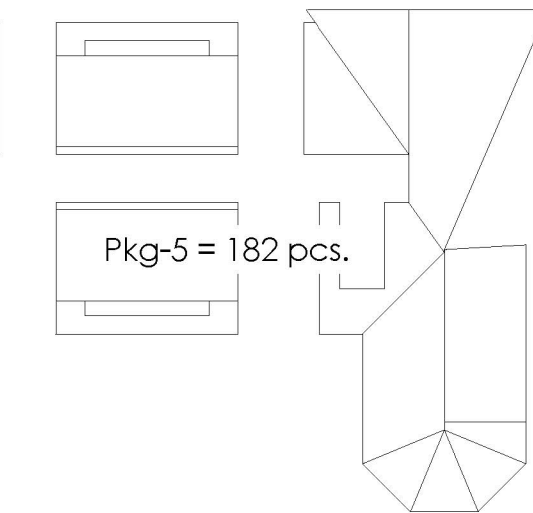


Pkg-5 = 182 pcs.

Pkg-4 = 169 pcs.

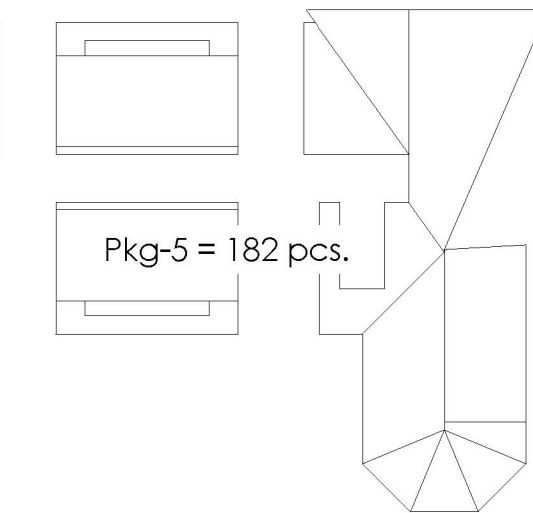


Pkg-5 = 182 pcs.

Pkg-4 = 169 pcs.

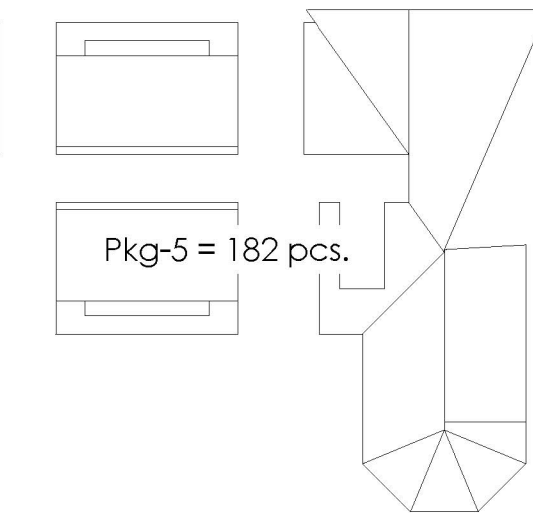


Pkg-5 = 182 pcs.

Pkg-4 = 169 pcs.

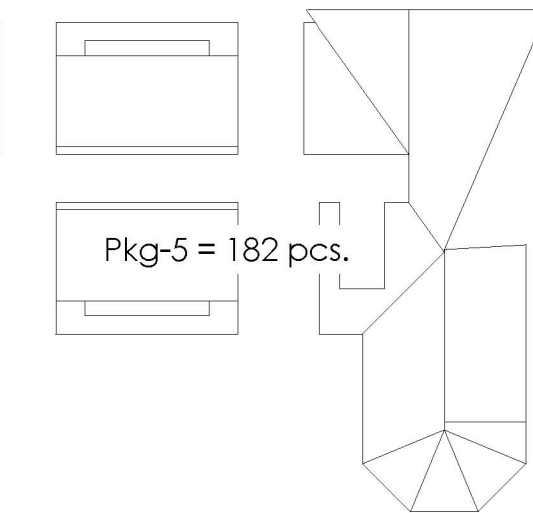


Pkg-5 = 182 pcs.

Pkg-4 = 169 pcs.

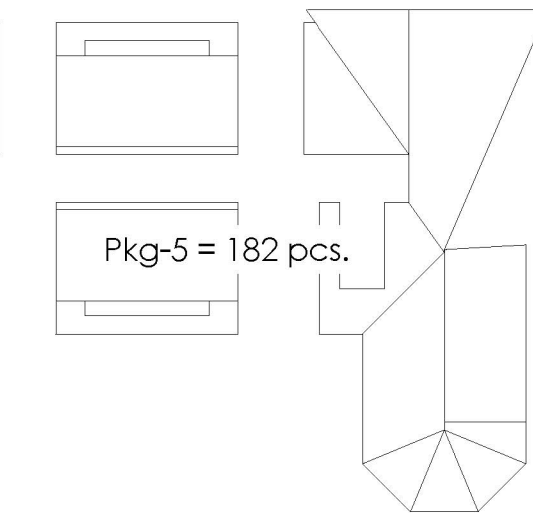


Pkg-5 = 182 pcs.

Pkg-4 = 169 pcs.

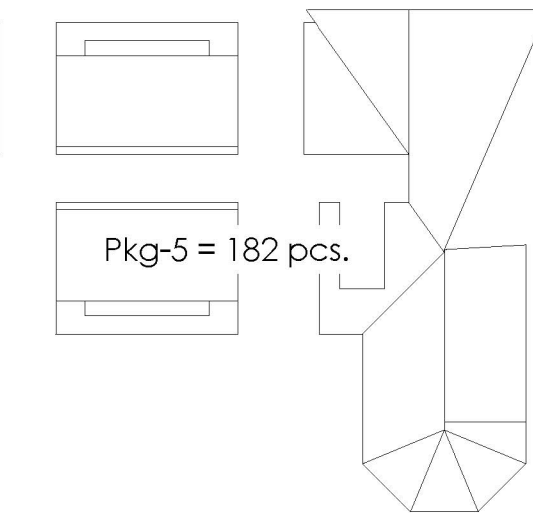


Pkg-5 = 182 pcs.

Pkg-4 = 169 pcs.

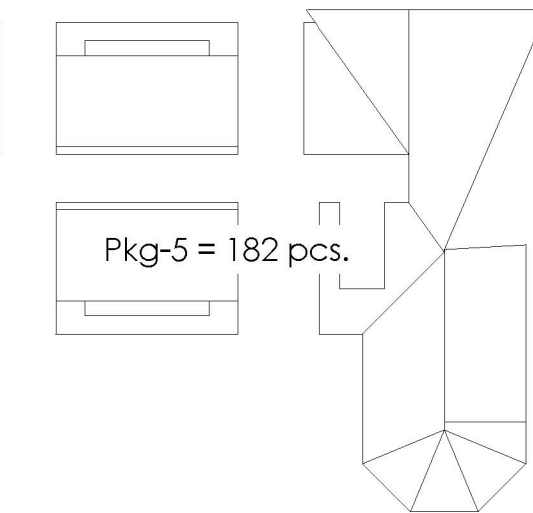


Pkg-5 = 182 pcs.

Pkg-4 = 169 pcs.

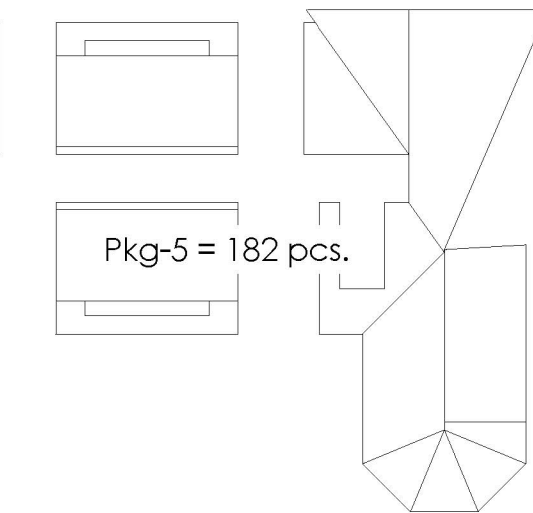


Pkg-5 = 182 pcs.

Pkg-4 = 169 pcs.

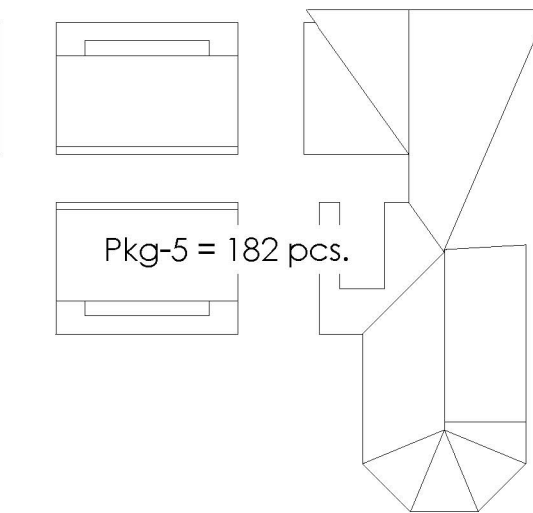


Pkg-5 = 182 pcs.

Pkg-4 = 169 pcs.

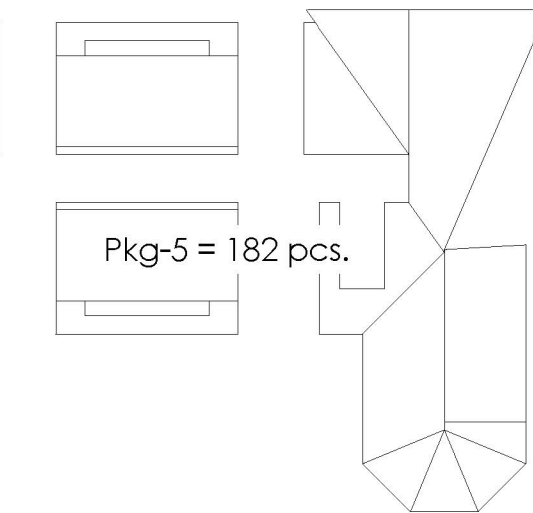


Pkg-5 = 182 pcs.

Pkg-4 = 169 pcs.

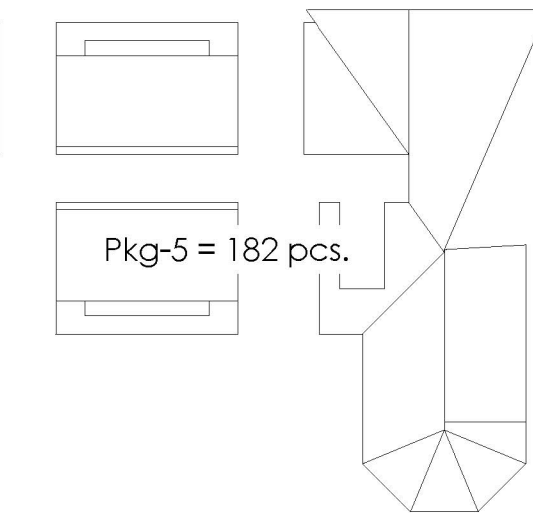


Pkg-5 = 182 pcs.

Pkg-4 = 169 pcs.

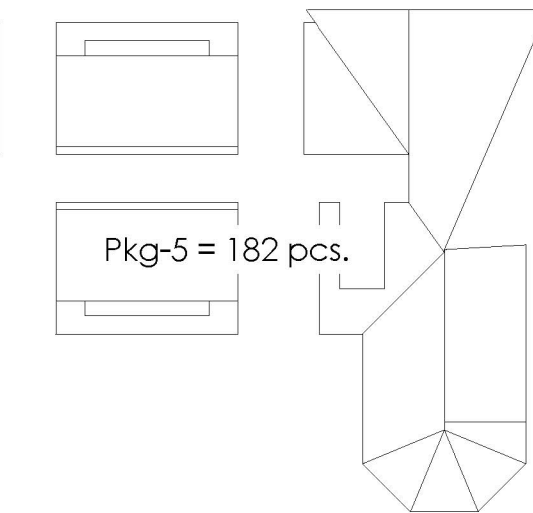


Pkg-5 = 182 pcs.

Pkg-4 = 169 pcs.

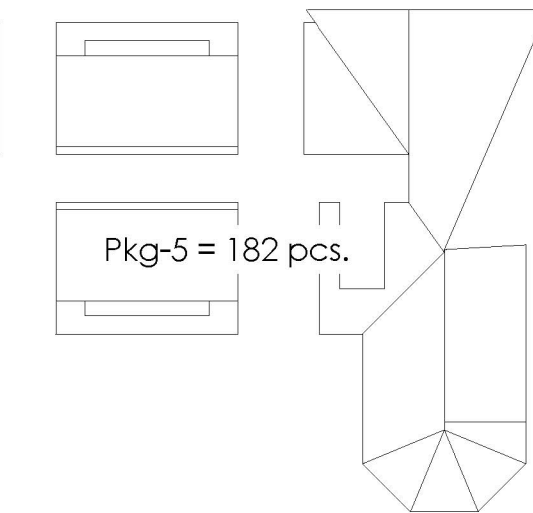


Pkg-5 = 182 pcs.

Pkg-4 = 169 pcs.

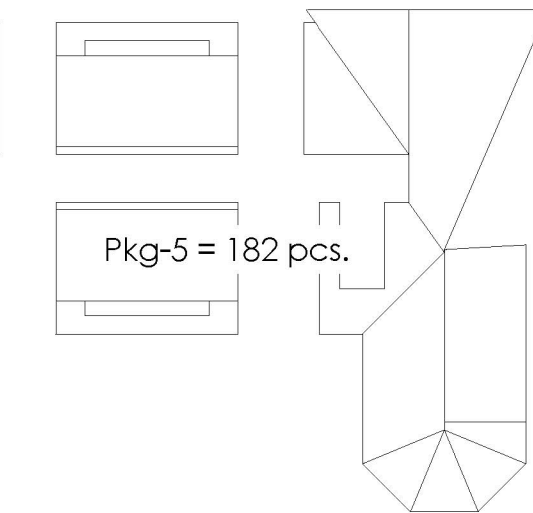


Pkg-5 = 182 pcs.

Pkg-4 = 169 pcs.

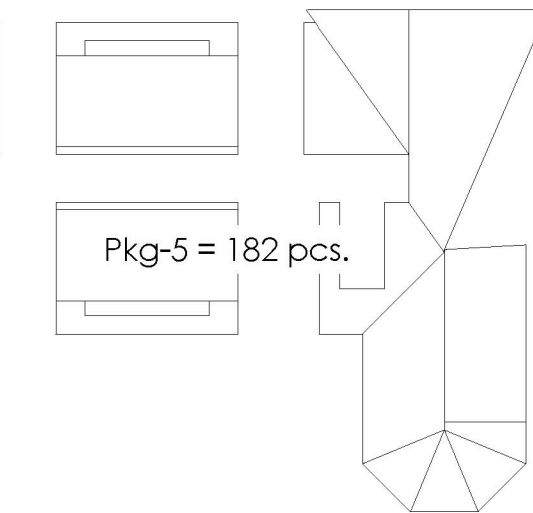


Pkg-5 = 182 pcs.

Pkg-4 = 169 pcs.

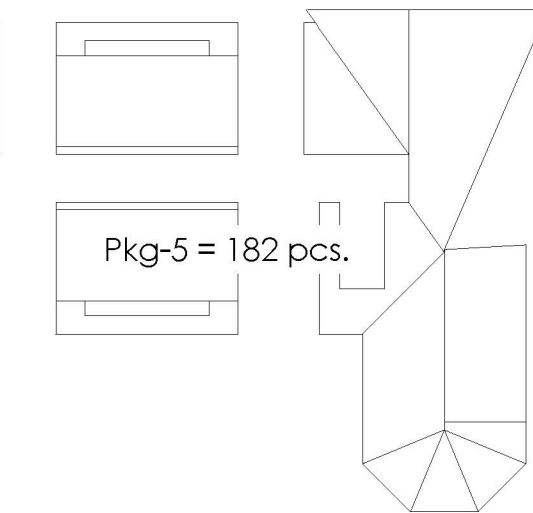


Pkg-5 = 182 pcs.

Pkg-4 = 169 pcs.

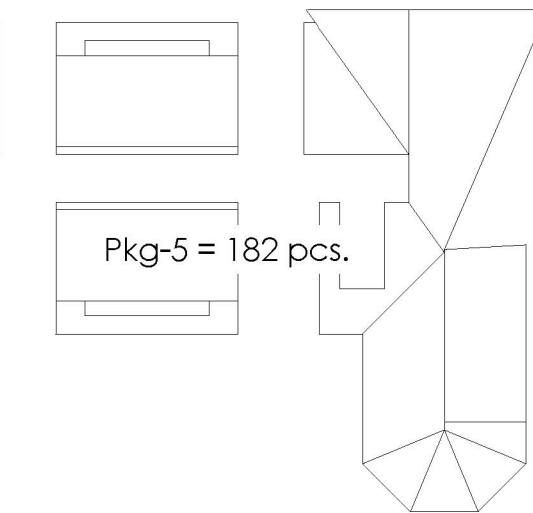


Pkg-5 = 182 pcs.

Pkg-4 = 169 pcs.

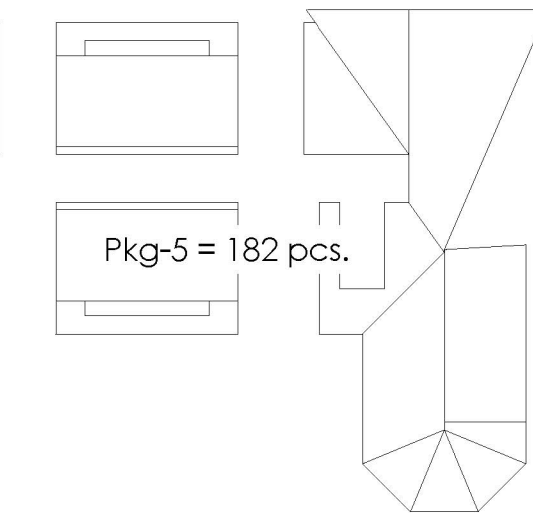


Pkg-5 = 182 pcs.

Pkg-4 = 169 pcs.

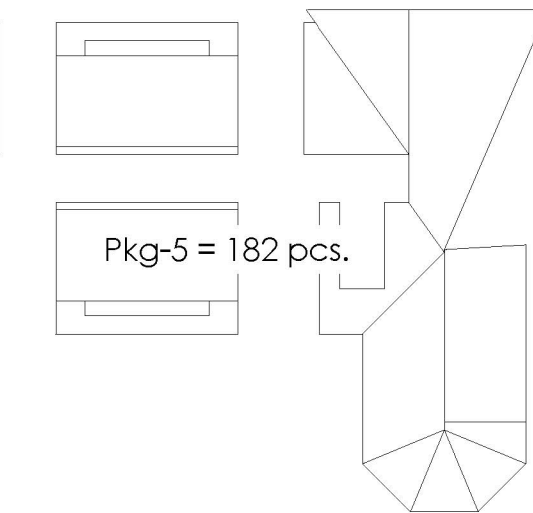


Pkg-5 = 182 pcs.

Pkg-4 = 169 pcs.

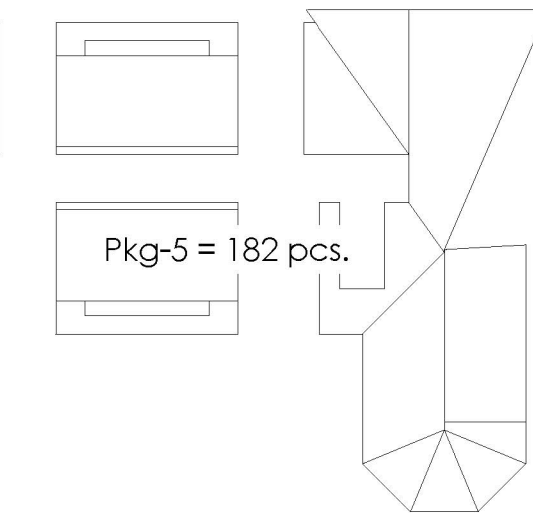


Pkg-5 = 182 pcs.

Pkg-4 = 169 pcs.

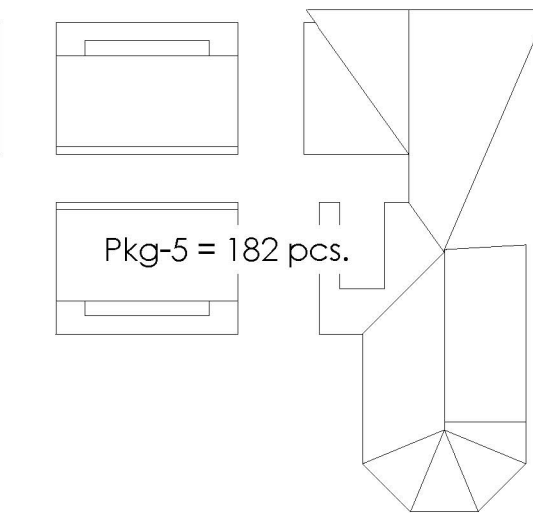


Pkg-5 = 182 pcs.

Pkg-4 = 169 pcs.

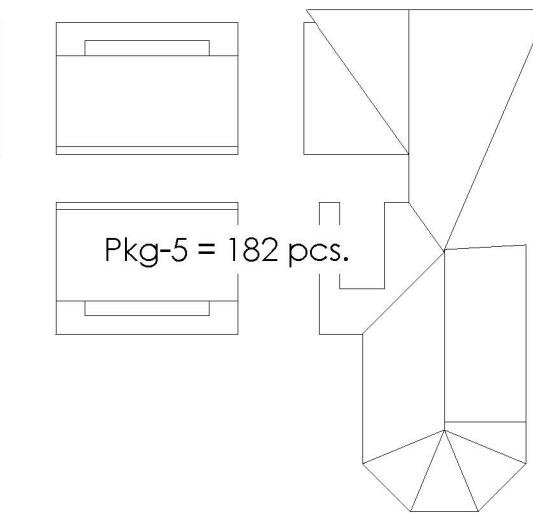


Pkg-5 = 182 pcs.

Pkg-4 = 169 pcs.

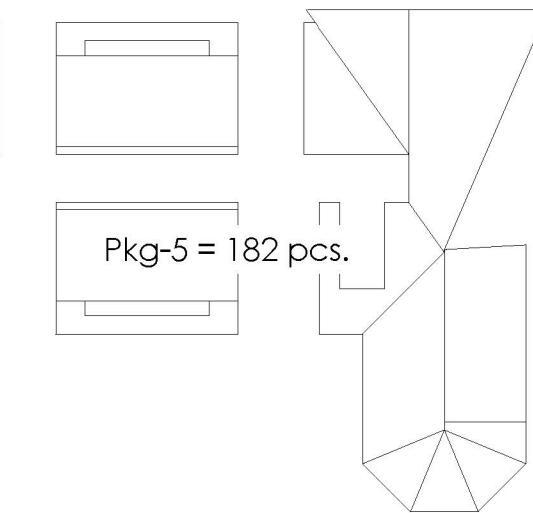


Pkg-5 = 182 pcs.

Pkg-4 = 169 pcs.

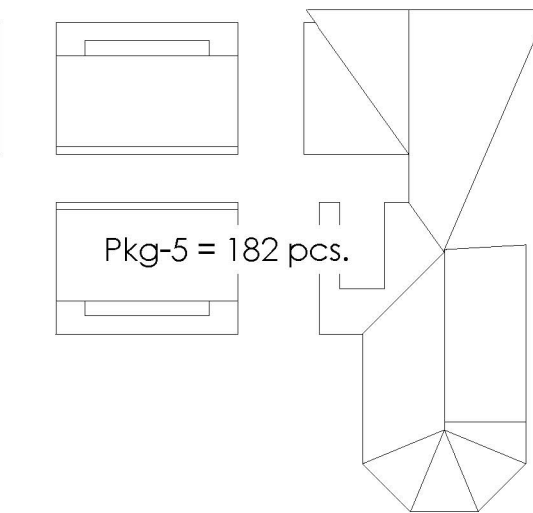


Pkg-5 = 182 pcs.

Pkg-4 = 169 pcs.

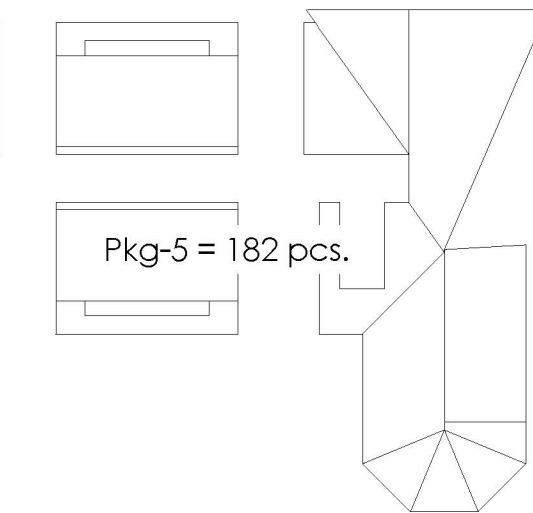


Pkg-5 = 182 pcs.

Pkg-4 = 169 pcs.

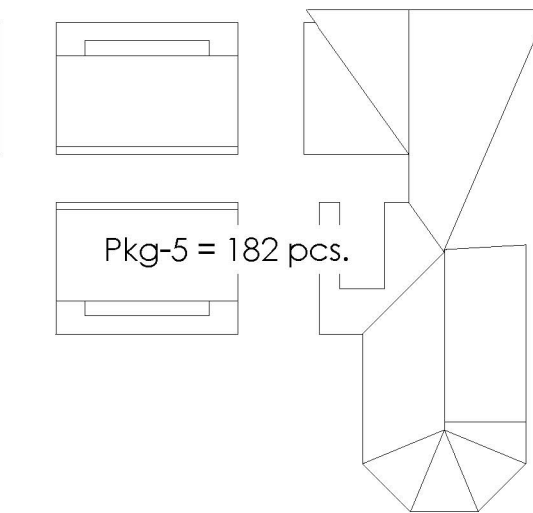


Pkg-5 = 182 pcs.

Pkg-4 = 169 pcs.

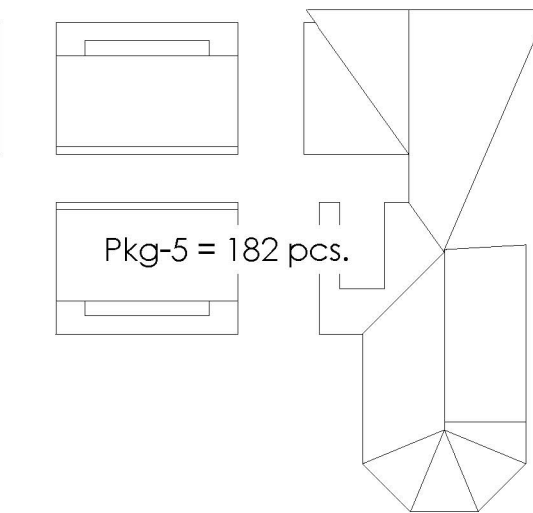


Pkg-5 = 182 pcs.

Pkg-4 = 169 pcs.

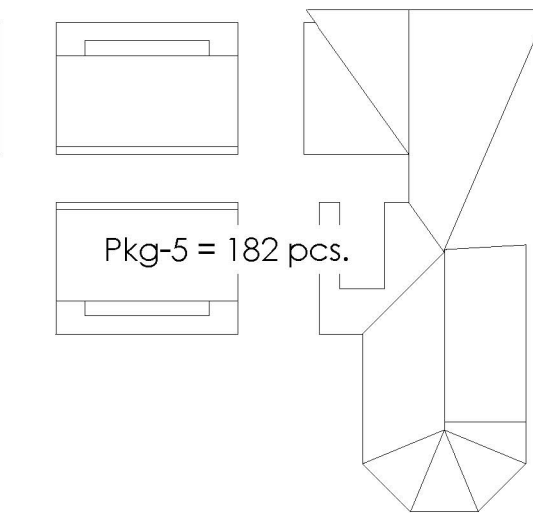


Pkg-5 = 182 pcs.

Pkg-4 = 169 pcs.

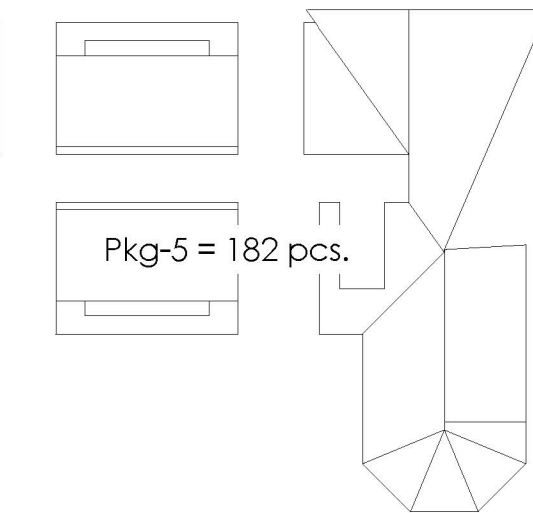


Pkg-5 = 182 pcs.

Pkg-4 = 169 pcs.

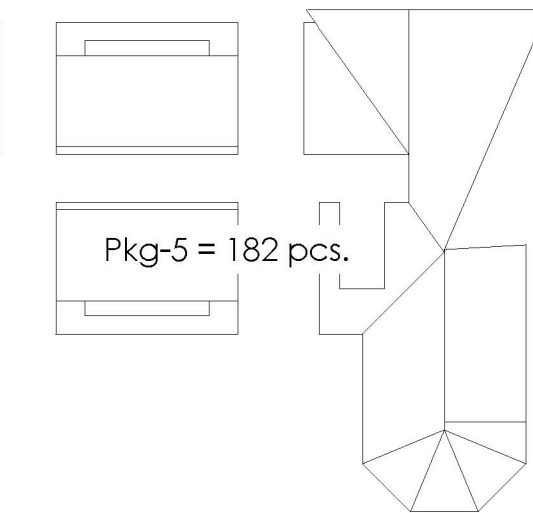


Pkg-5 = 182 pcs.

Pkg-4 = 169 pcs.

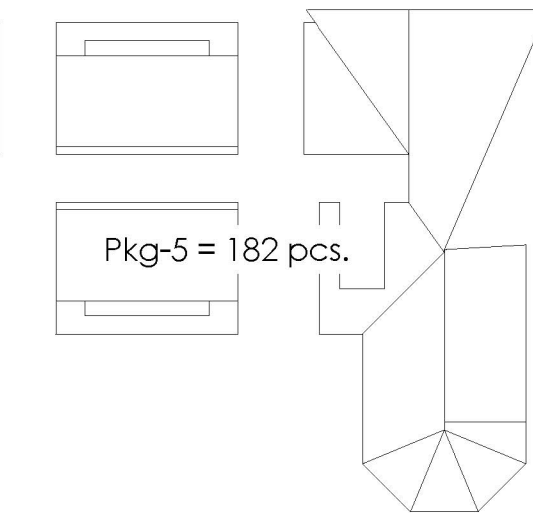


Pkg-5 = 182 pcs.

Pkg-4 = 169 pcs.

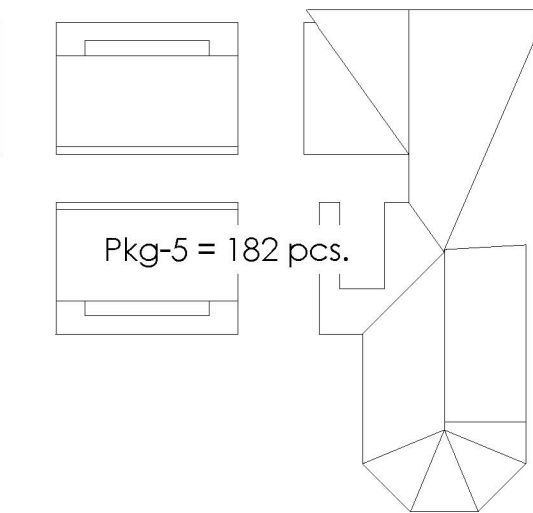


Pkg-5 = 182 pcs.

Pkg-4 = 169 pcs.

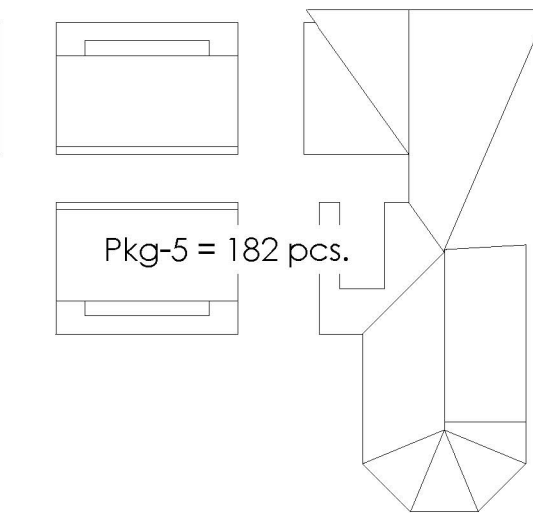


Pkg-5 = 182 pcs.

Pkg-4 = 169 pcs.

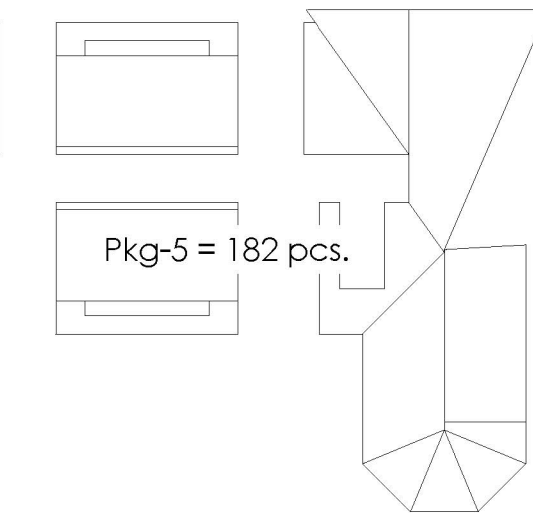


Pkg-5 = 182 pcs.

Pkg-4 = 169 pcs.

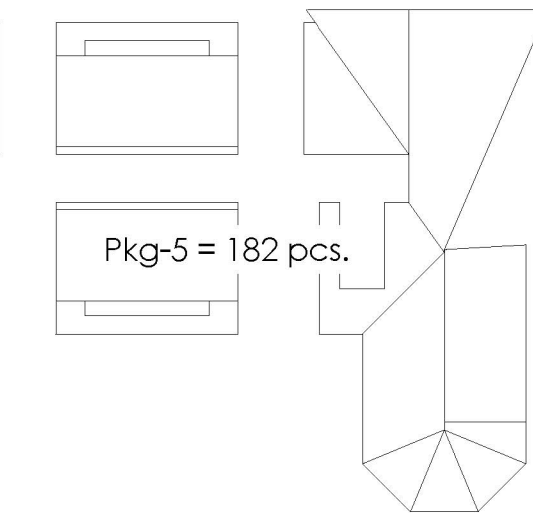


Pkg-5 = 182 pcs.

Pkg-4 = 169 pcs.

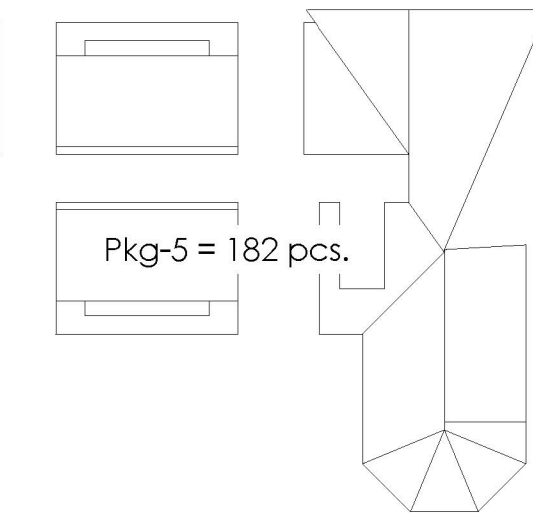


Pkg-5 = 182 pcs.

Pkg-4 = 169 pcs.

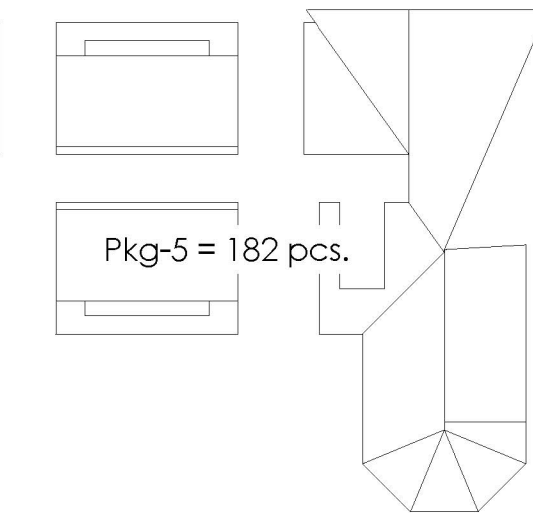


Pkg-5 = 182 pcs.

Pkg-4 = 169 pcs.

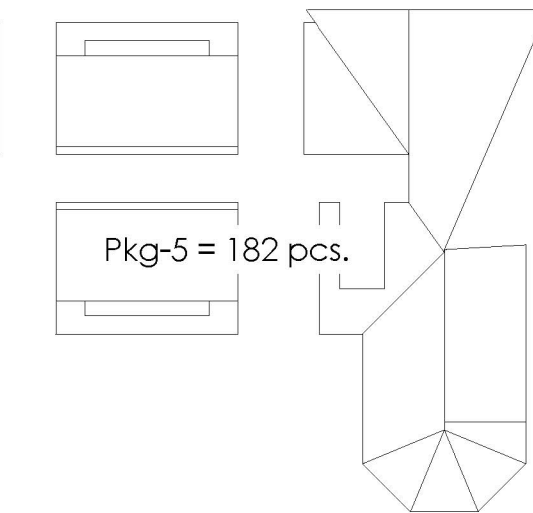


Pkg-5 = 182 pcs.

Pkg-4 = 169 pcs.

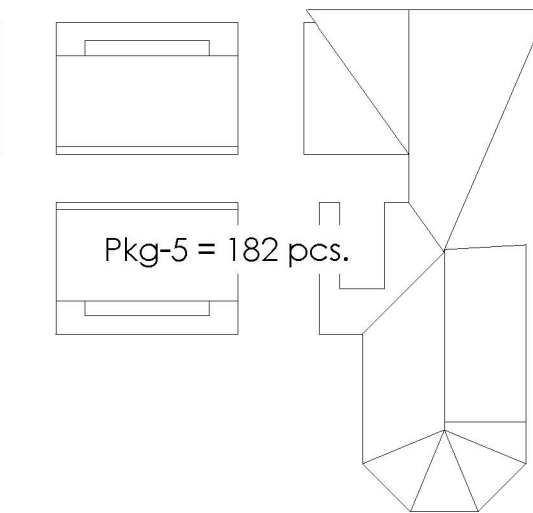


Pkg-5 = 182 pcs.

Pkg-4 = 169 pcs.

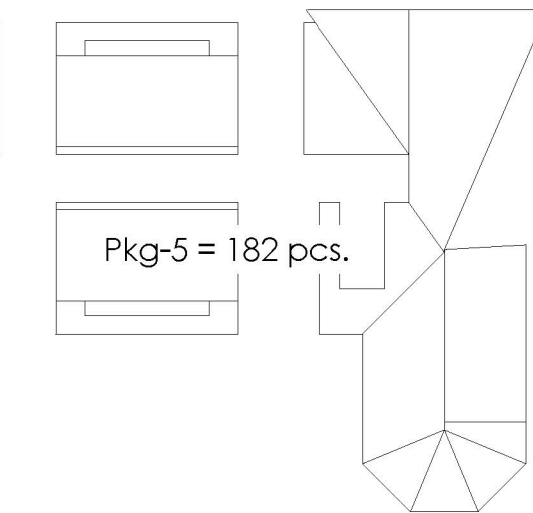


Pkg-5 = 182 pcs.

Pkg-4 = 169 pcs.

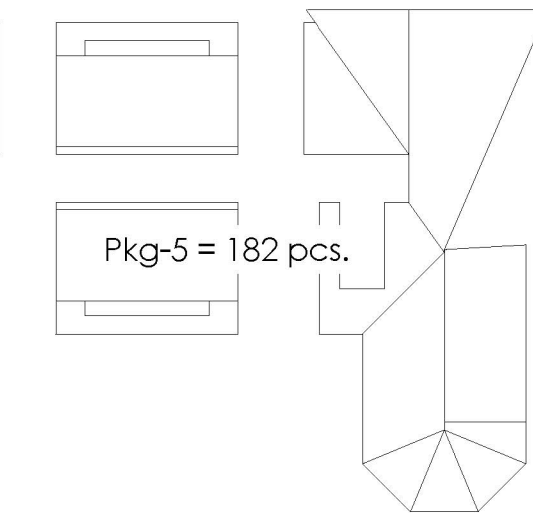


Pkg-5 = 182 pcs.

Pkg-4 = 169 pcs.

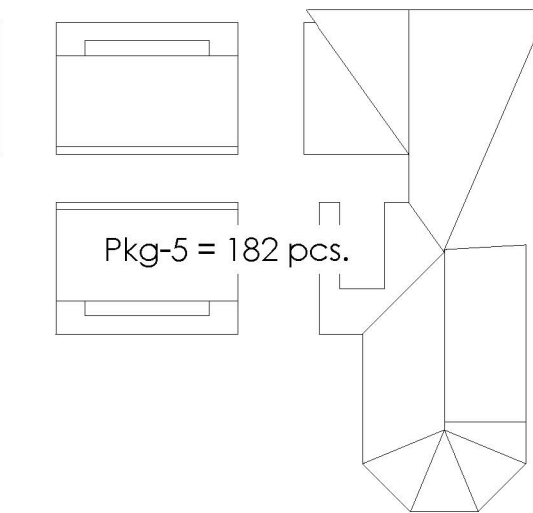


Pkg-5 = 182 pcs.

Pkg-4 = 169 pcs.

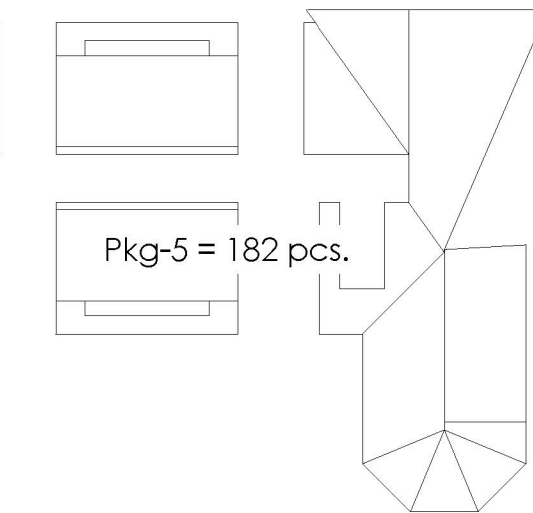


Pkg-5 = 182 pcs.

Pkg-4 = 169 pcs.

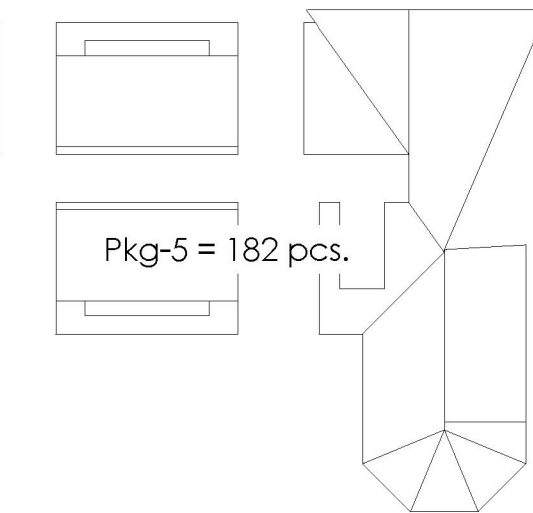


Pkg-5 = 182 pcs.

Pkg-4 = 169 pcs.

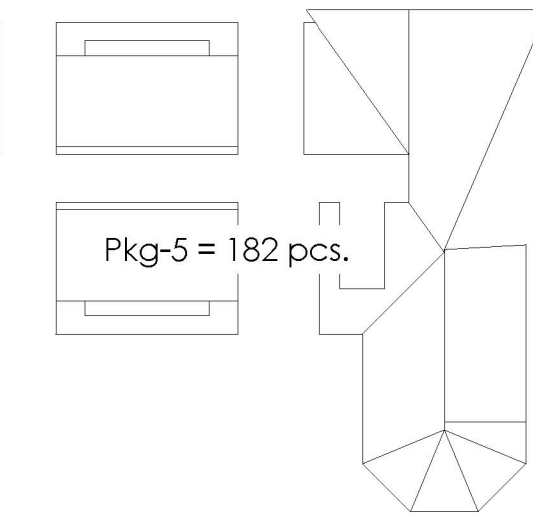


Pkg-5 = 182 pcs.

Pkg-4 = 169 pcs.

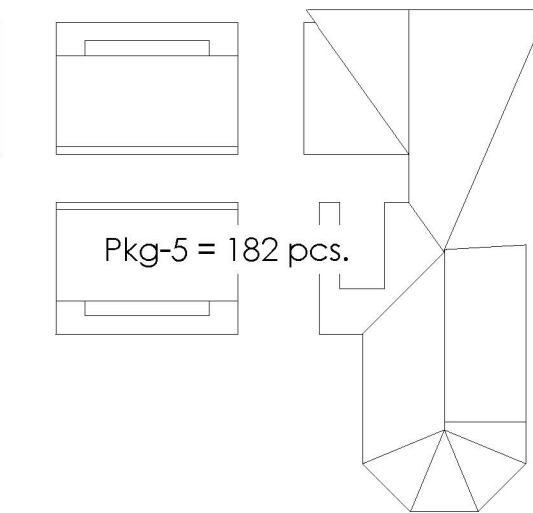


Pkg-5 = 182 pcs.

Pkg-4 = 169 pcs.

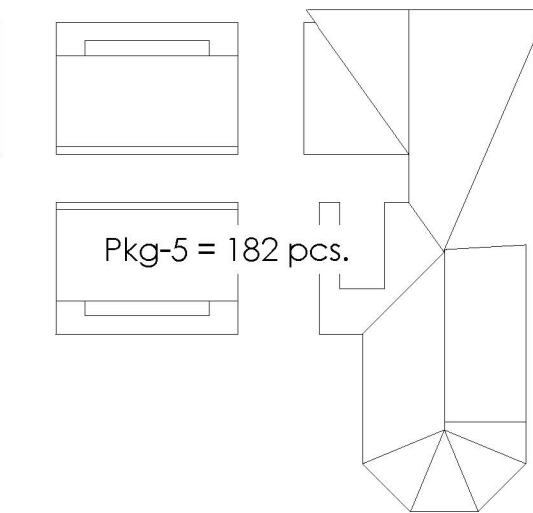


Pkg-5 = 182 pcs.

Pkg-4 = 169 pcs.

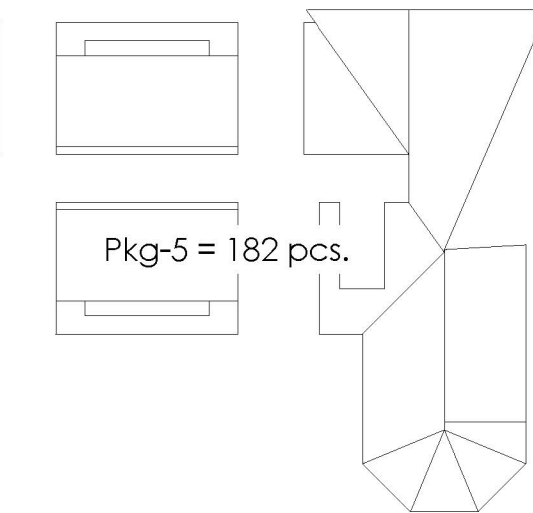


Pkg-5 = 182 pcs.

Pkg-4 = 169 pcs.

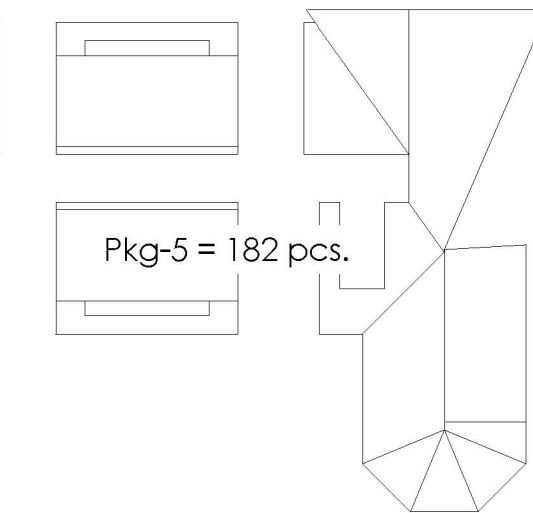


Pkg-5 = 182 pcs.

Pkg-4 = 169 pcs.

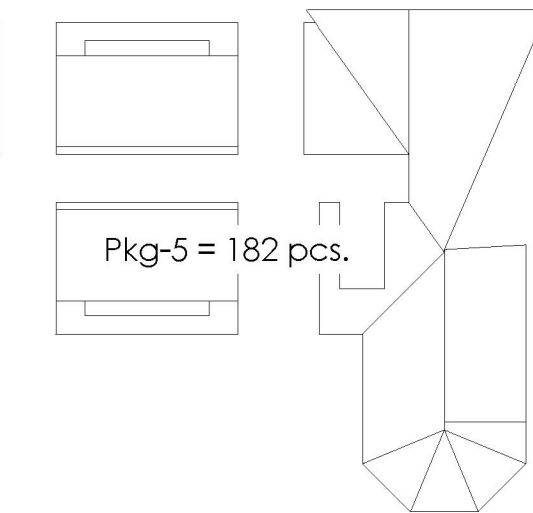


Pkg-5 = 182 pcs.

Pkg-4 = 169 pcs.

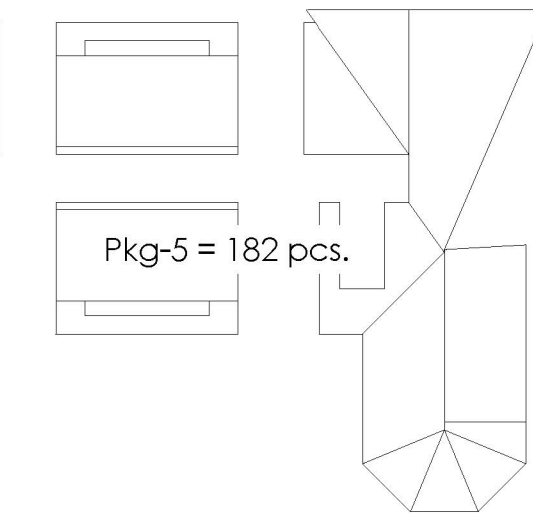


Pkg-5 = 182 pcs.

Pkg-4 = 169 pcs.

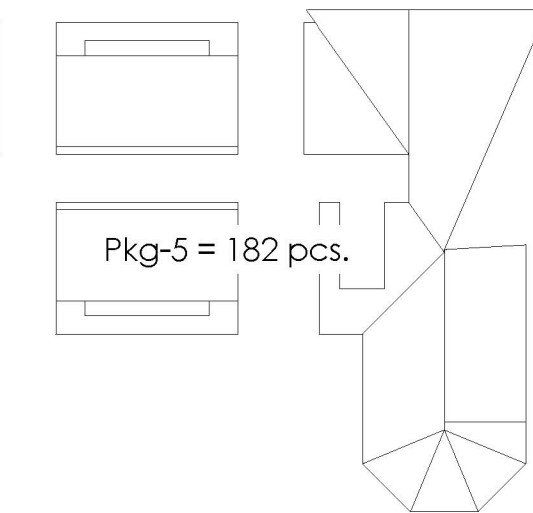


Pkg-5 = 182 pcs.

Pkg-4 = 169 pcs.

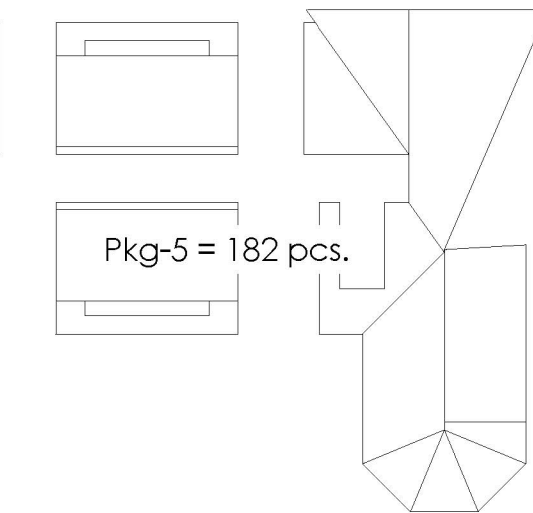


Pkg-5 = 182 pcs.

Pkg-4 = 169 pcs.

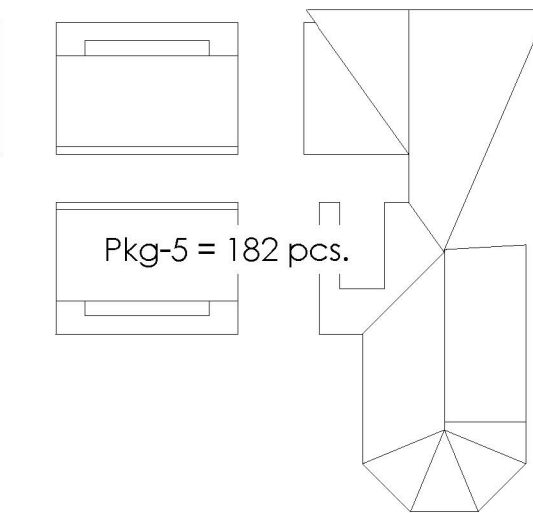


Pkg-5 = 182 pcs.

Pkg-4 = 169 pcs.

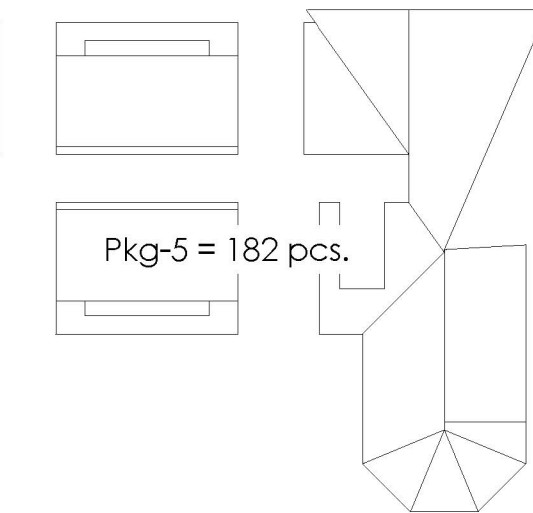


Pkg-5 = 182 pcs.

Pkg-4 = 169 pcs.

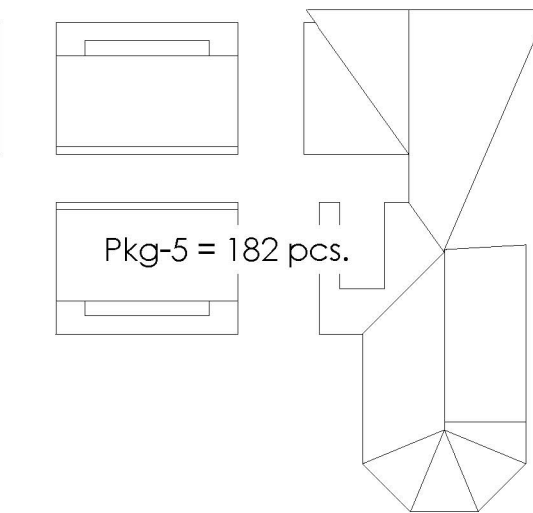


Pkg-5 = 182 pcs.

Pkg-4 = 169 pcs.

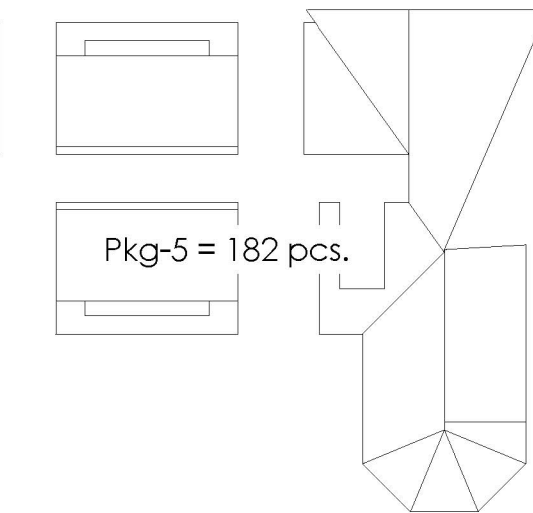


Pkg-5 = 182 pcs.

Pkg-4 = 169 pcs.

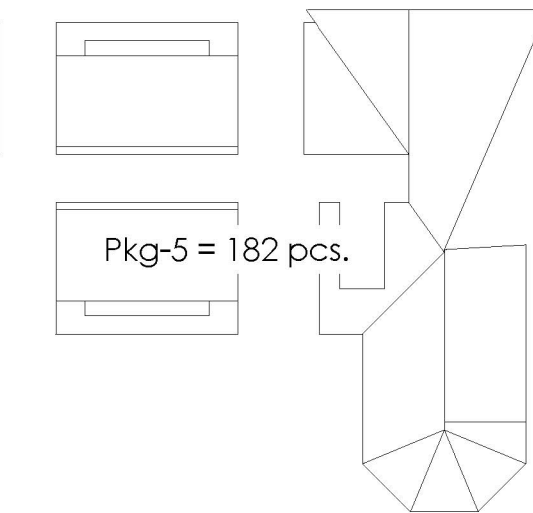


Pkg-5 = 182 pcs.

Pkg-4 = 169 pcs.

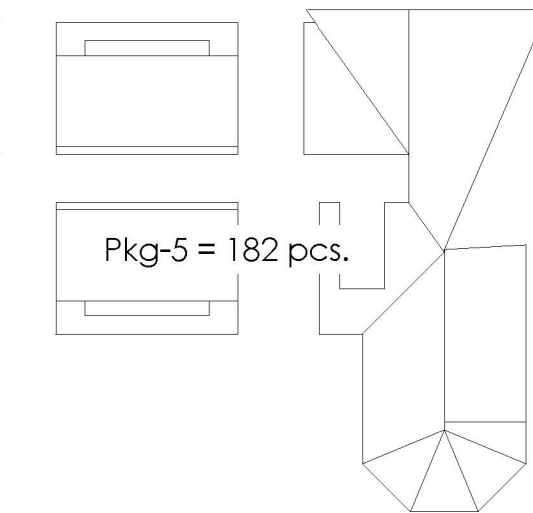


Pkg-5 = 182 pcs.

Pkg-4 = 169 pcs.

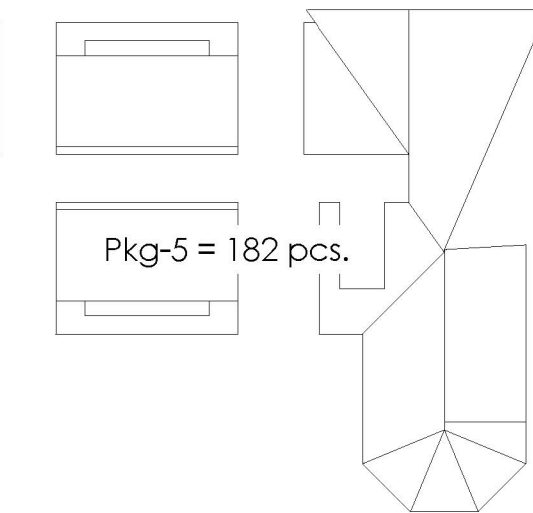


Pkg-5 = 182 pcs.

Pkg-4 = 169 pcs.

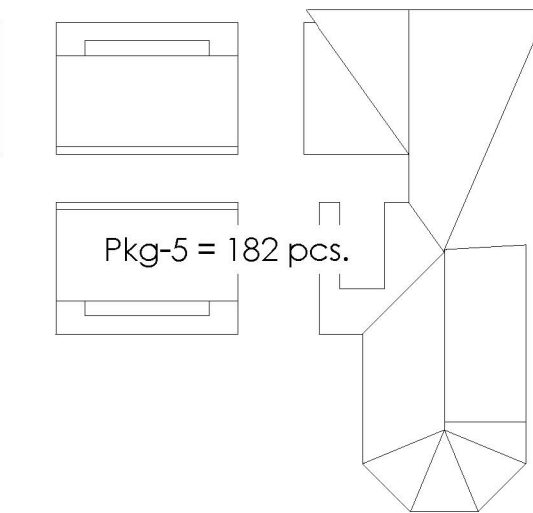


Pkg-5 = 182 pcs.

Pkg-4 = 169 pcs.

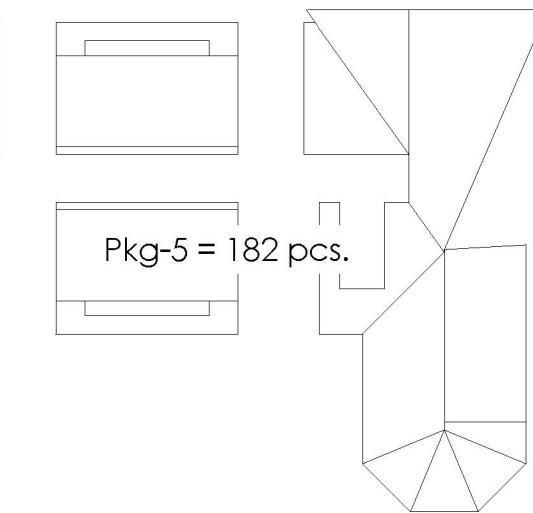


Pkg-5 = 182 pcs.

Pkg-4 = 169 pcs.

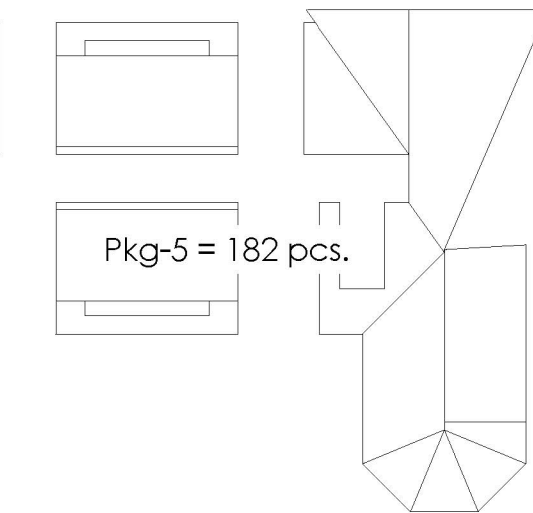


Pkg-5 = 182 pcs.

Pkg-4 = 169 pcs.

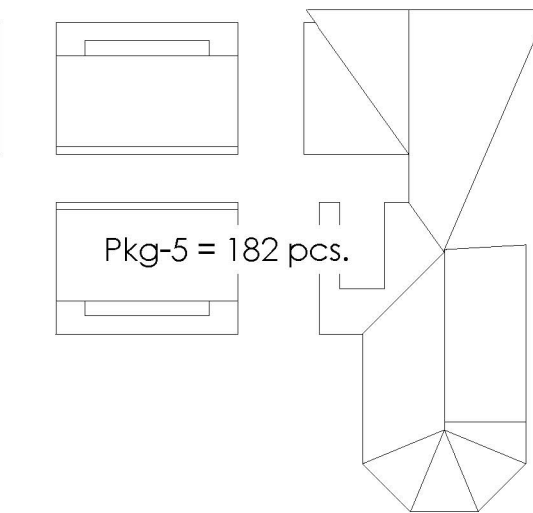


Pkg-5 = 182 pcs.

Pkg-4 = 169 pcs.

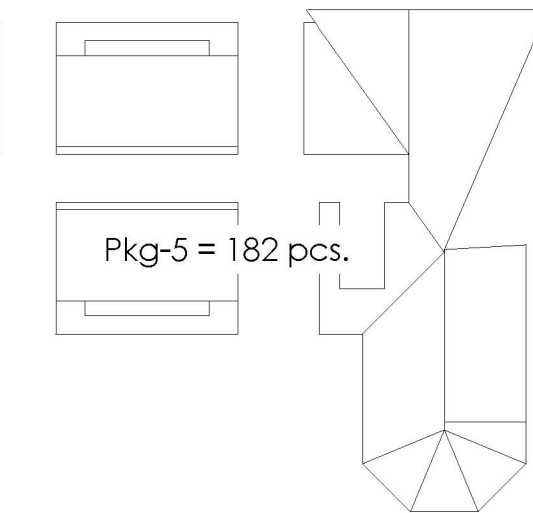


Pkg-5 = 182 pcs.

Pkg-4 = 169 pcs.

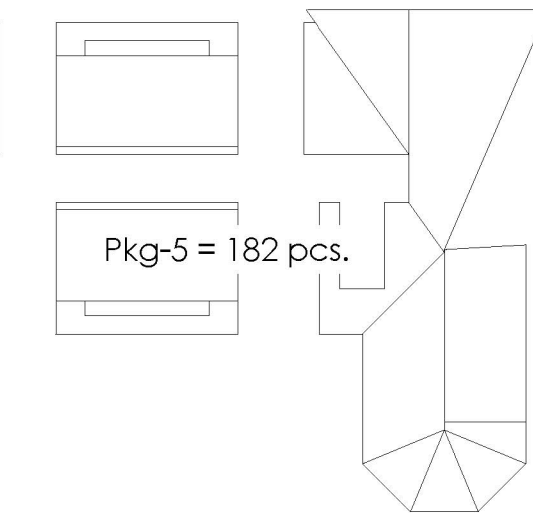


Pkg-5 = 182 pcs.

Pkg-4 = 169 pcs.

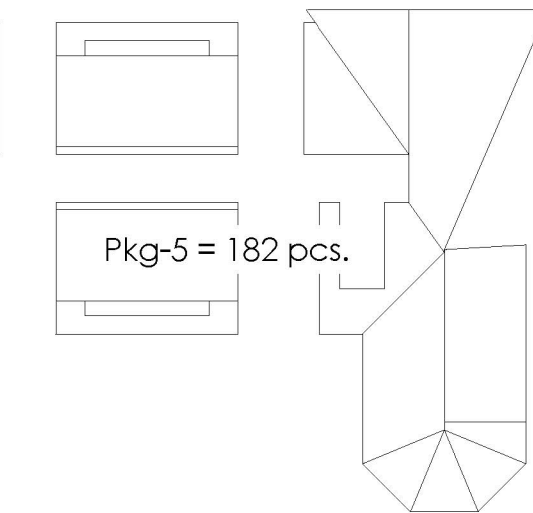

Pkg-5 = 182 pcs.

Pkg-4 = 169 pcs.

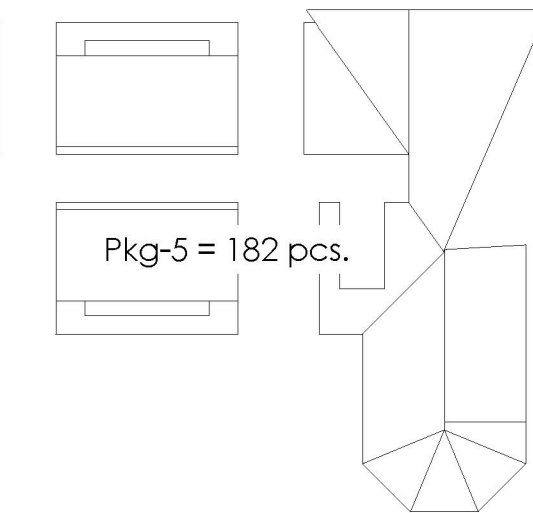

Pkg-5 = 182 pcs.

Pkg-4 = 169 pcs.